SECTION	SUBDIVISION	TOWNSHIP	RANGE	DESCRIPTION OF CULTURE	ACREAGE
13	SW 1/4 SW 1/4	9N	65E	NATURAL HAY MEADOW	0.527
14	SE 1/4 SE 1/4	9N	65E	"	0.379
23	NE 1/4 NE 1/4	9N	65E	"	2.227
24	NW 1/4 NW 1/4	9N	65E	"	6.846
				TOTAL	9.979

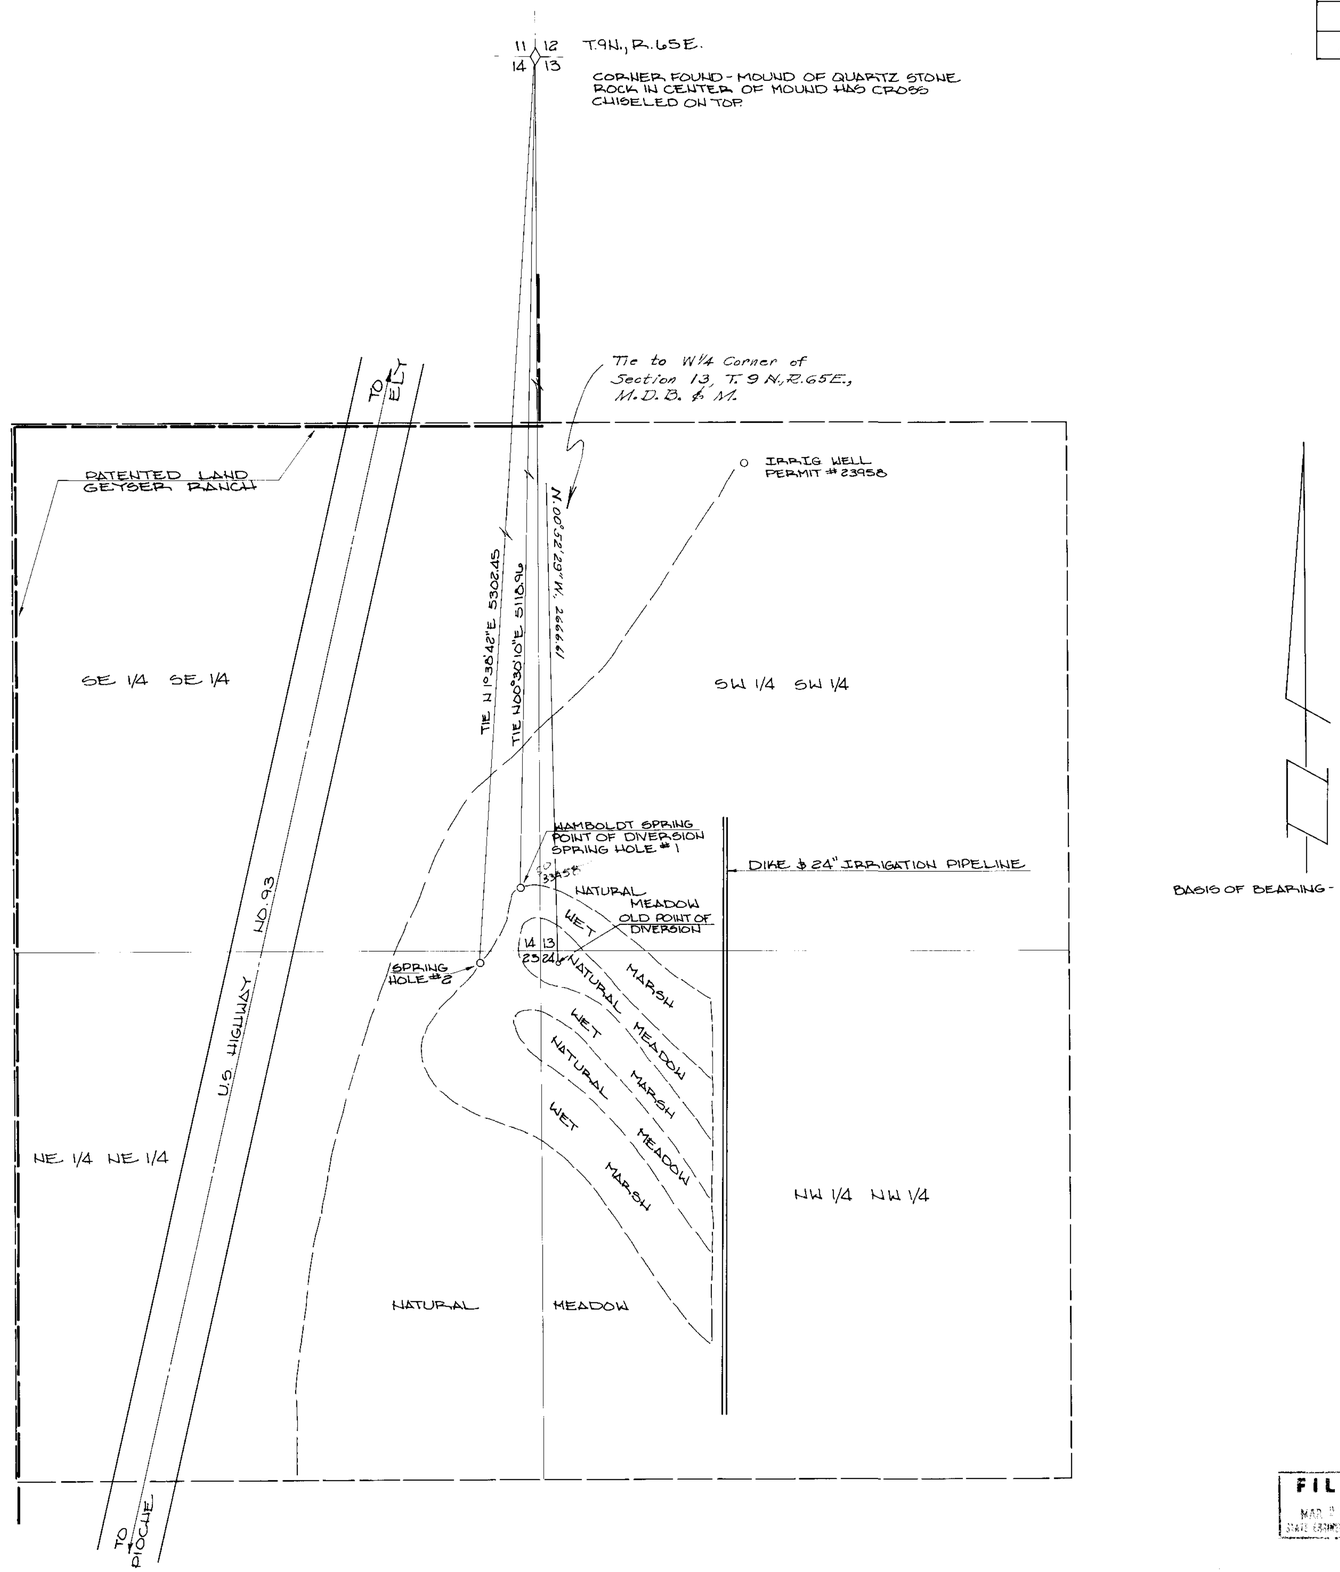

STATE OF NEVADA
COUNTY OF LINCOLN SS

I, ROBERT W. MILLARD, BEING FIRST DULY SWORN DEPOSE AND SAY THAT THIS MAP, CONSISTING OF ONE SHEET, HAS BEEN CORRECTLY DRAWN TO THE DESIGNATED SCALE FROM FIELD NOTES OF A SURVEY MADE BY ME OR UNDER MY SUPERVISION BETWEEN THE 15TH DAY OF JUNE, 1977 AND THE 17TH DAY OF JUNE, 1977 THAT IT TRULY AND CORRECTLY REPRESENTS THE PROPOSED LOCATION AND EXTENT OF THE WORKS USED TO DIVERT WATER FROM WAMBOLDT SPRING IN LINCOLN COUNTY BY IMPERIAL FARMS LAND & CATTLE CO. INC. FOR IRRIGATION PURPOSES; THAT THE PROPOSED POINT OF DIVERSION, THE APPROXIMATE LOCATION AND SIZE OF THE DIVERTING CHANNEL, ALL RESERVOIRS OR BASINS, THE LOCATIONS AND NAMES OF ALL WORKS WHICH CROSS OR CONNECT WITH THE PROPOSED WORKS, AND THE BOUNDARY OF ALL LANDS PROPOSED TO BE IRRIGATED ARE FULLY AND CORRECTLY DESIGNATED THEREON.

ROBERT W. MILLARD
STATE WATER RIGHT SURVEYOR

SUBSCRIBED AND SWORN TO BEFORE ME THIS 28 DAY OF July 1977.

0 200 400 600 800
SCALE 1"=200'

FILED
MAR 27 1979
STATE ENGINEER'S OFFICE

MAP TO ACCOMPANY
APPLICATION TO CHANGE THE
POINT OF DIVERSION,
PLACE AND MANNER OF USE OF
THE WATERS OF WAMBOLDT SPRING
BY IMPERIAL FARMS LAND
& CATTLE CO. INC.

MILLARD CONSULTANTS RENO, NEVADA
SURVEY BY FRANK W. GENTRY AND ASSOCIATES JULY 15, 1977

1979 MAR 27 PM 1 30

33458