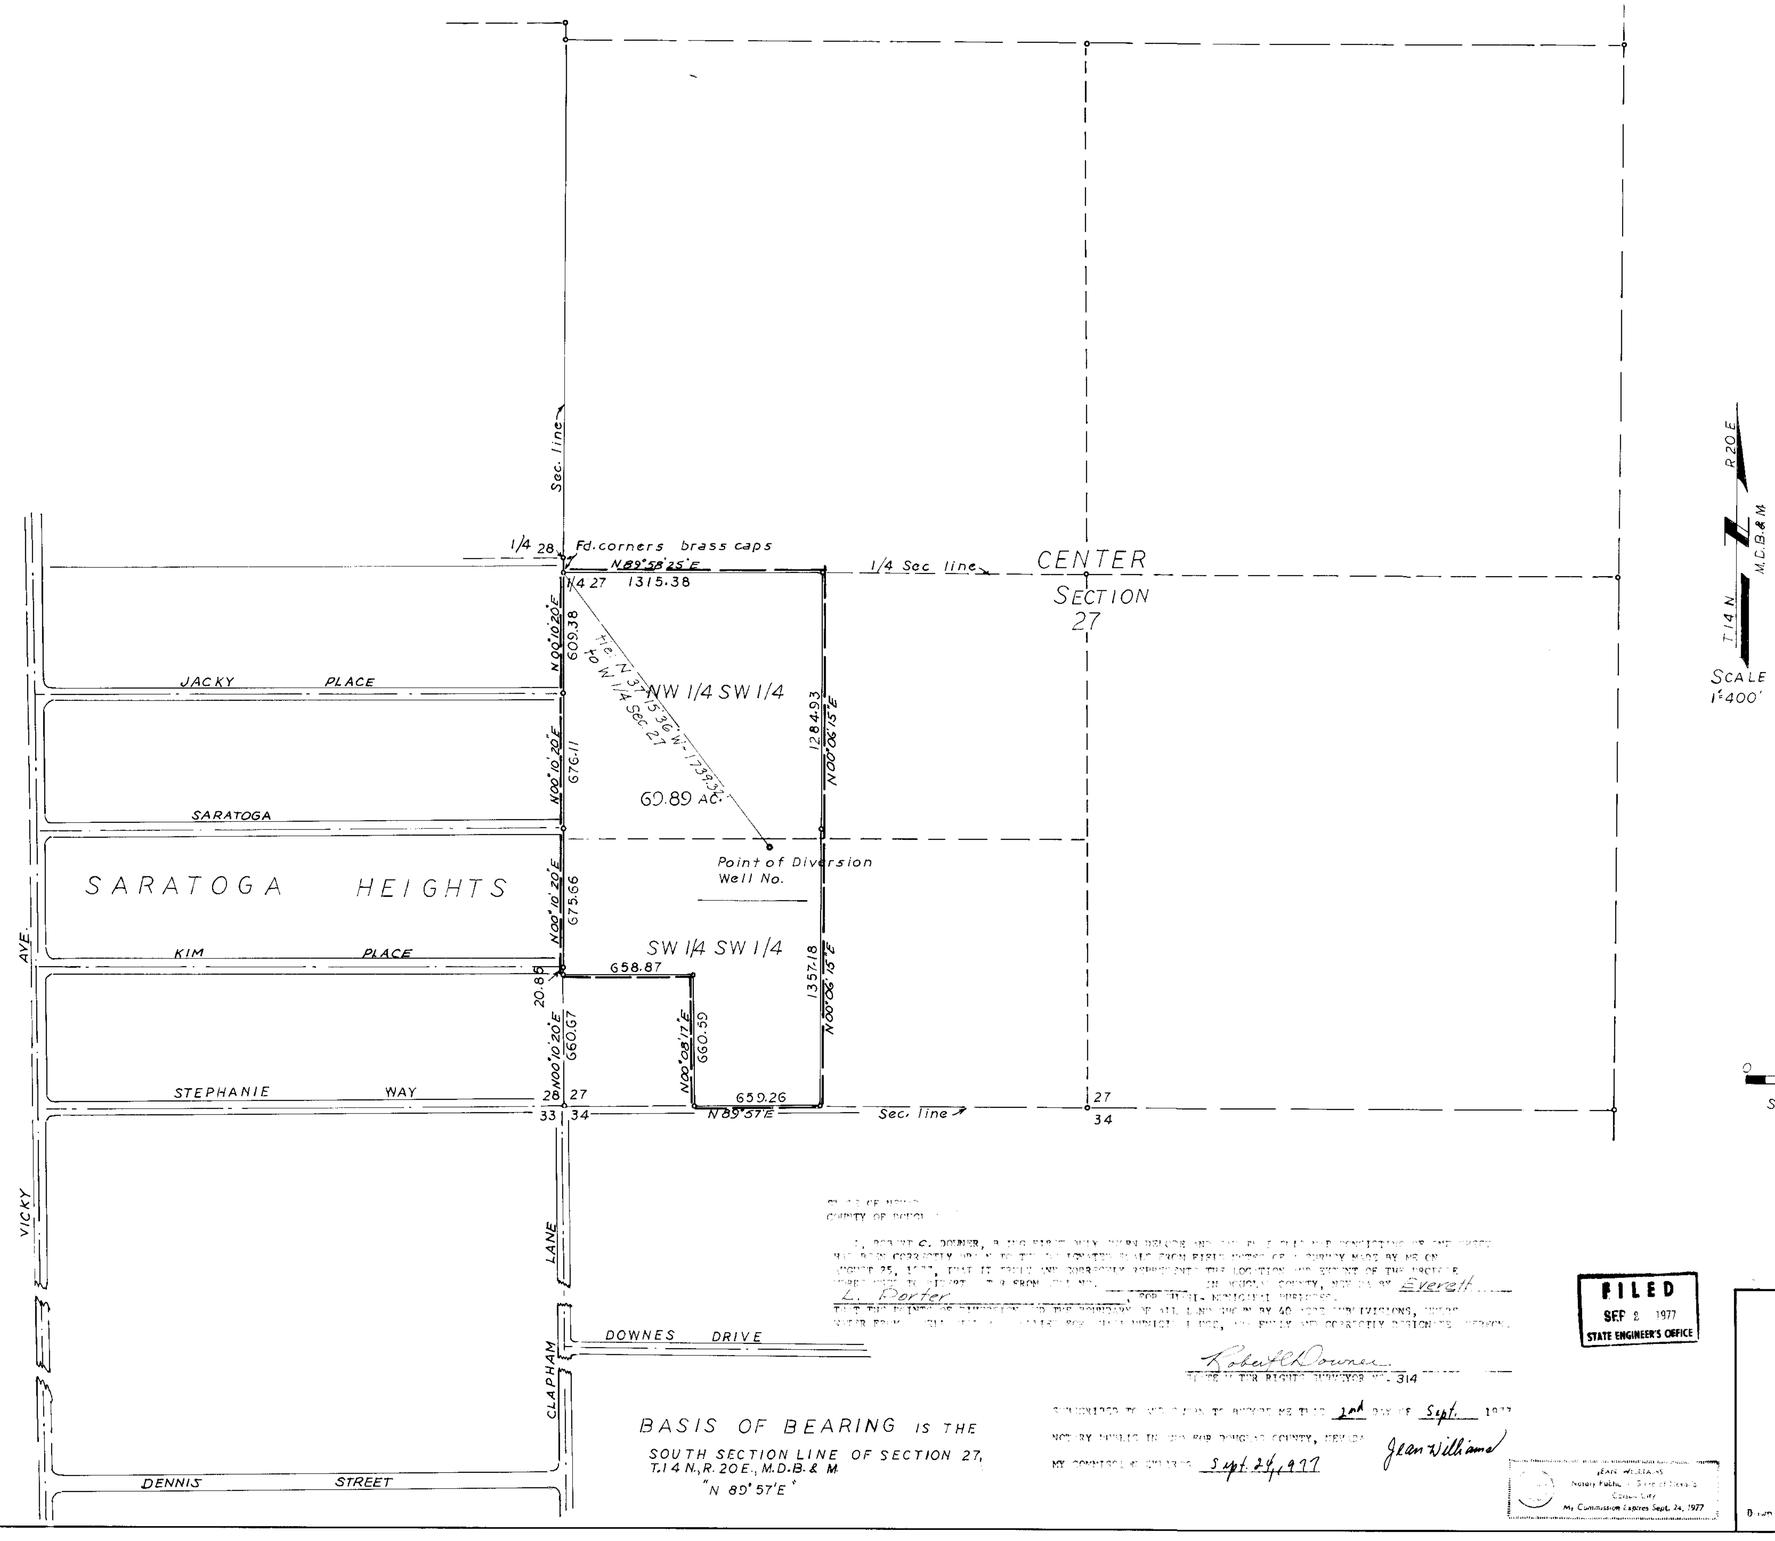

BASIS OF BEARING IS THE
SOUTH SECTION LINE OF SECTION 27,
T.14 N., R. 20 E., M.D.B.& M.
"N 89° 57'E"

STATE OF NEVADA
COUNTY OF DOUGLAS

SEC. 27 IN DOUGLAS COUNTY, NEVADA BY Everett L. Porter FOR MUNICIPAL PURPOSES.

Robert C. Downer

SUBSCRIBED TO AND SWORN TO BEFORE ME THIS 2nd DAY OF Sept. 1977
NOTARY PUBLIC IN AND FOR DOUGLAS COUNTY, NEVADA
MY COMMISSION EXPIRES Sept 24, 1977

Jean Williams

JEAN WILLIAMS
Notary Public - State of Nevada
Carson City
My Commission Expires Sept. 24, 1977

FILED
SEP 2 1977
STATE ENGINEER'S OFFICE

MAP
TO ACCOMPANY APPLICATION TO APPROPRIATE
GRAS - MUNICIPAL PURPOSES
BY
EVERETT L. PORTER

SCALE 1" = 400'

Downer Engineering

33474