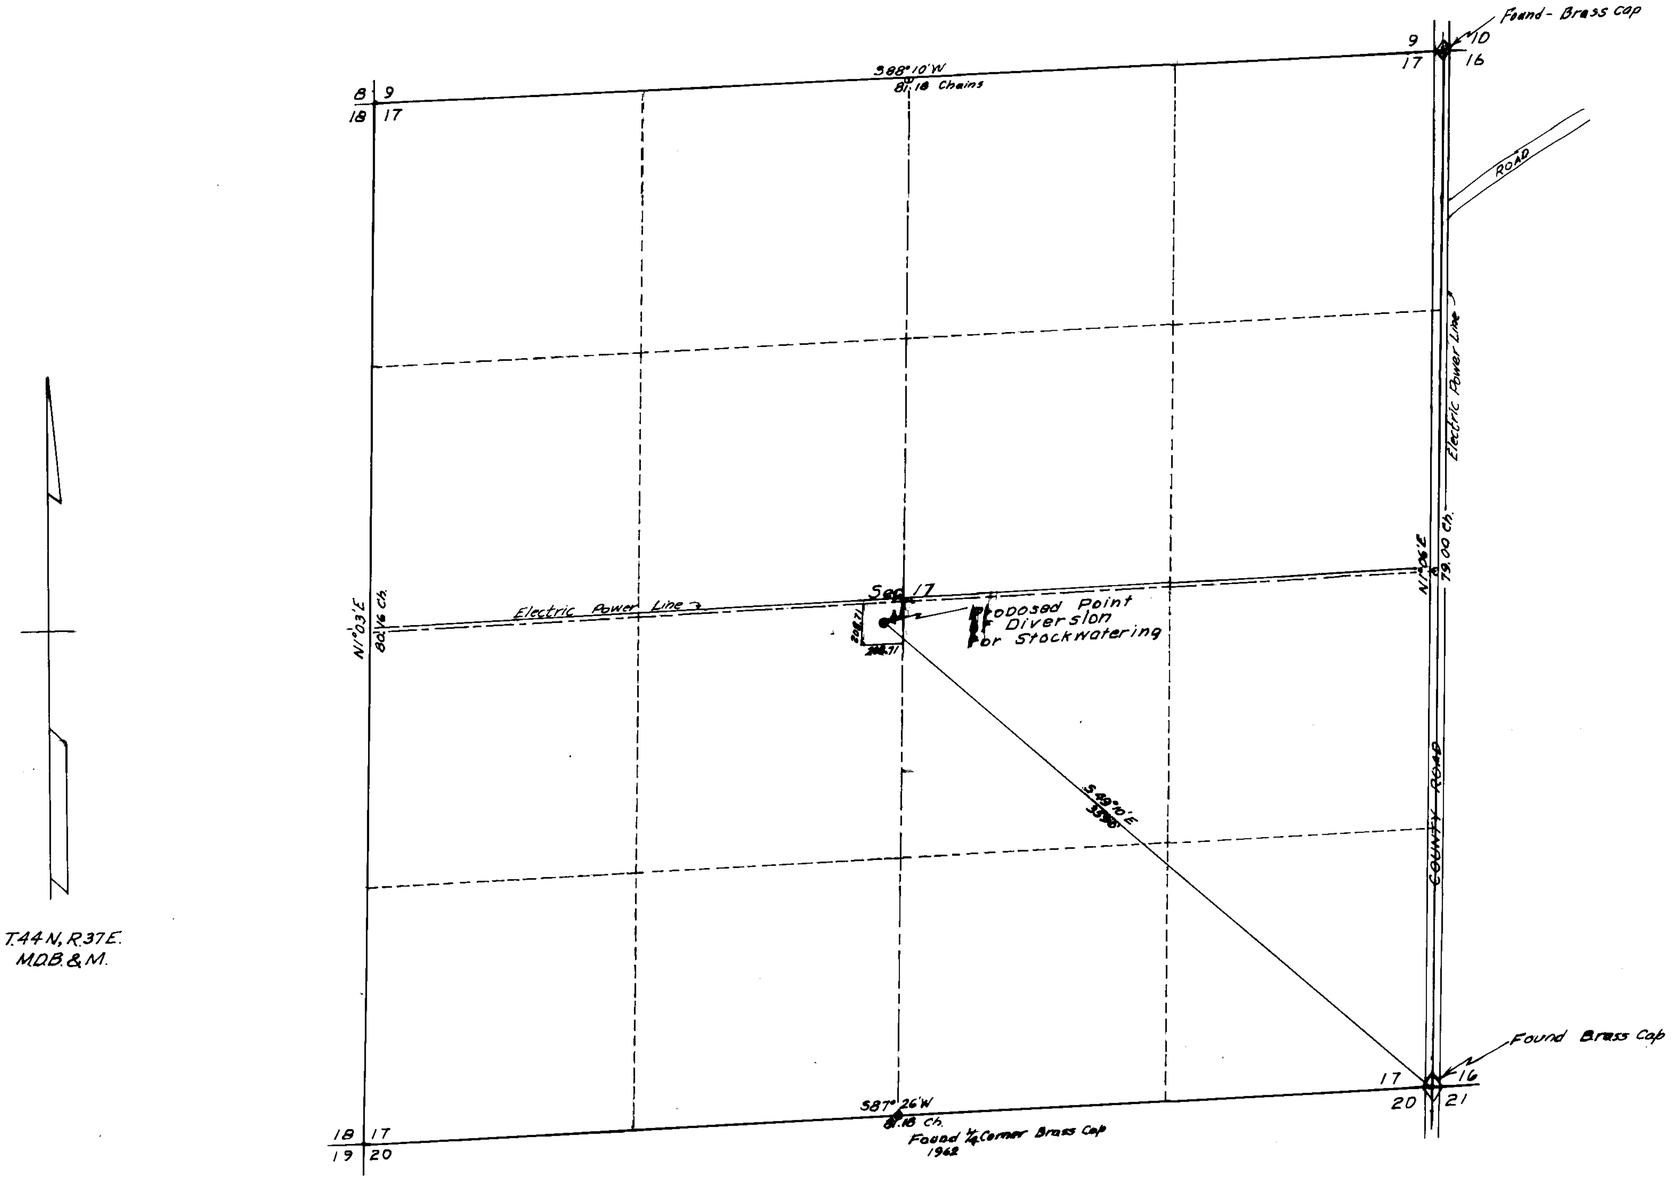

Note: Basis of Bearings - Dependent Resurvey

STATE OF NEVADA
COUNTY OF HUMBOLDT } S.S.

R. Caldwell being first duly sworn, deposes and says that this map is a correct [illegible] 1 [illegible] has been correctly drawn to the designated [illegible] from field notes of a survey made by me or under my supervision and [illegible] on the 30th day of August, 1977 that it [illegible] and correctly represents the proposed [illegible] and extent of the works used to divert water from underground [illegible] by Leo and Donna Harrer for stockwatering

That the proposed point of diversion, the location and size of the diverting channel, a reservoir and basins, location and description of all measuring devices, and the boundary of all lands [illegible]

and the location and names of all other works or streams which are crossed by or connected with said works are fully and correctly designated thereon.

J. R. Caldwell
State Registered Land Surveyor No. 276

REGISTERED LAND SURVEYOR STATE OF NEVADA
J. R. CALDWELL
No. 626

Subscribed and sworn to before me this 1st day of September 1977
Gladys Gul
Humboldt County Recorder

Scale 1" = 400'

400' 0 400' 800' 1200' 1600'

FILED
SEP 8 1977
STATE ENGINEER'S OFFICE

J. R. Caldwell
Winnemucca, Nevada

Job No.	By	Date
Survey		
Calculations		
Drawing		
Checked		
Corrections		

MAP TO ACCOMPANY
APPLICATION TO APPROPRIATE WATER

FOR STOCKWATERING
BY LEO AND DONNA HARRER
FROM UNDERGROUND
IN HUMBOLDT COUNTY, NEVADA

33506