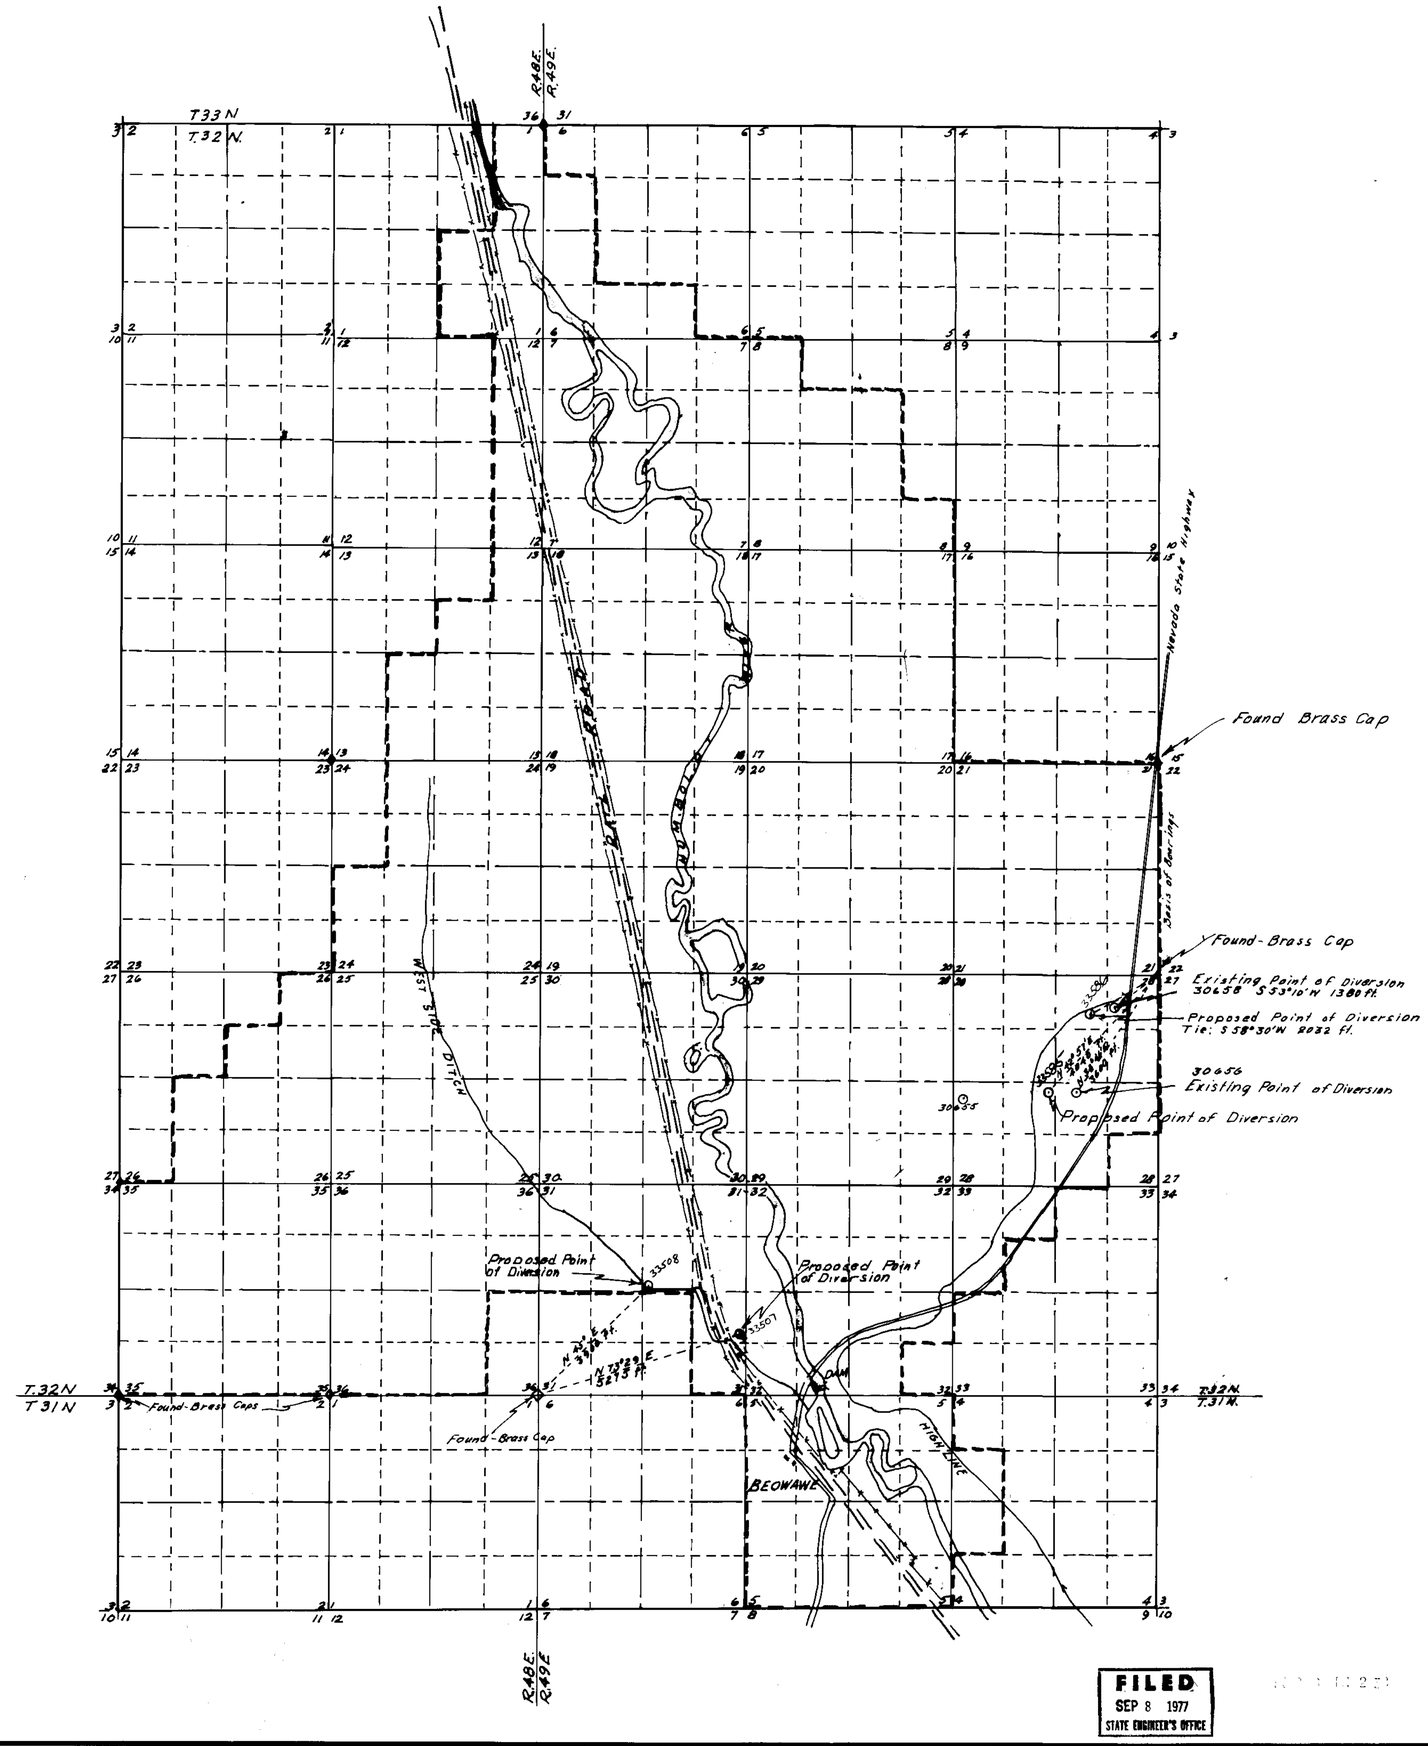

STATE OF NEVADA
COUNTY OF HUMBOLDT } S.S.

I, [illegible] being first duly sworn, depose and say that [illegible] consisting of [illegible] been correctly drawn to the designated scale [illegible] notes of a survey [illegible] for under my supervision and direction on the 23rd day of August, 1977 that it [illegible] correctly represents the proposed location and extent of the works used to [illegible] from Underground [illegible] Eureka County by Day Cattle Co., Inc. for irrigation [illegible] proposed point of diversion, the location and size of the diverting channel, all [illegible] and basins, location and description of all measuring devices, and the boundaries of lands showing by 40-acre subdivisions the lands to be irrigated [illegible] location and names of all other works or streams which are [illegible] with said works are [illegible] correctly designated thereon.

J. R. CALDWELL
State Water Right Surveyor No. 276

REGISTERED SURVEYOR - STATE OF NEVADA No. 626

[illegible] and sworn to before me this 1st day of September 1977

Humboldt County Recorder

COUNTY RECORDER GLADYS [illegible] HUMBOLDT COUNTY, NEVADA

2000'

0 2000 4000 6000 8000

33507-8
33585-86

45664

MAP TO ACCOMPANY

APPLICATION TO APPROPRIATE WATER & CHANGE THE POINT OF DIVERSION

FOR IRRIGATION

BY DAY CATTLE CO., INC.

FROM UNDERGROUND

IN EUREKA COUNTY, NEVADA

FILED
SEP 8 1977
STATE ENGINEER'S OFFICE

33586 33585 33508 33507