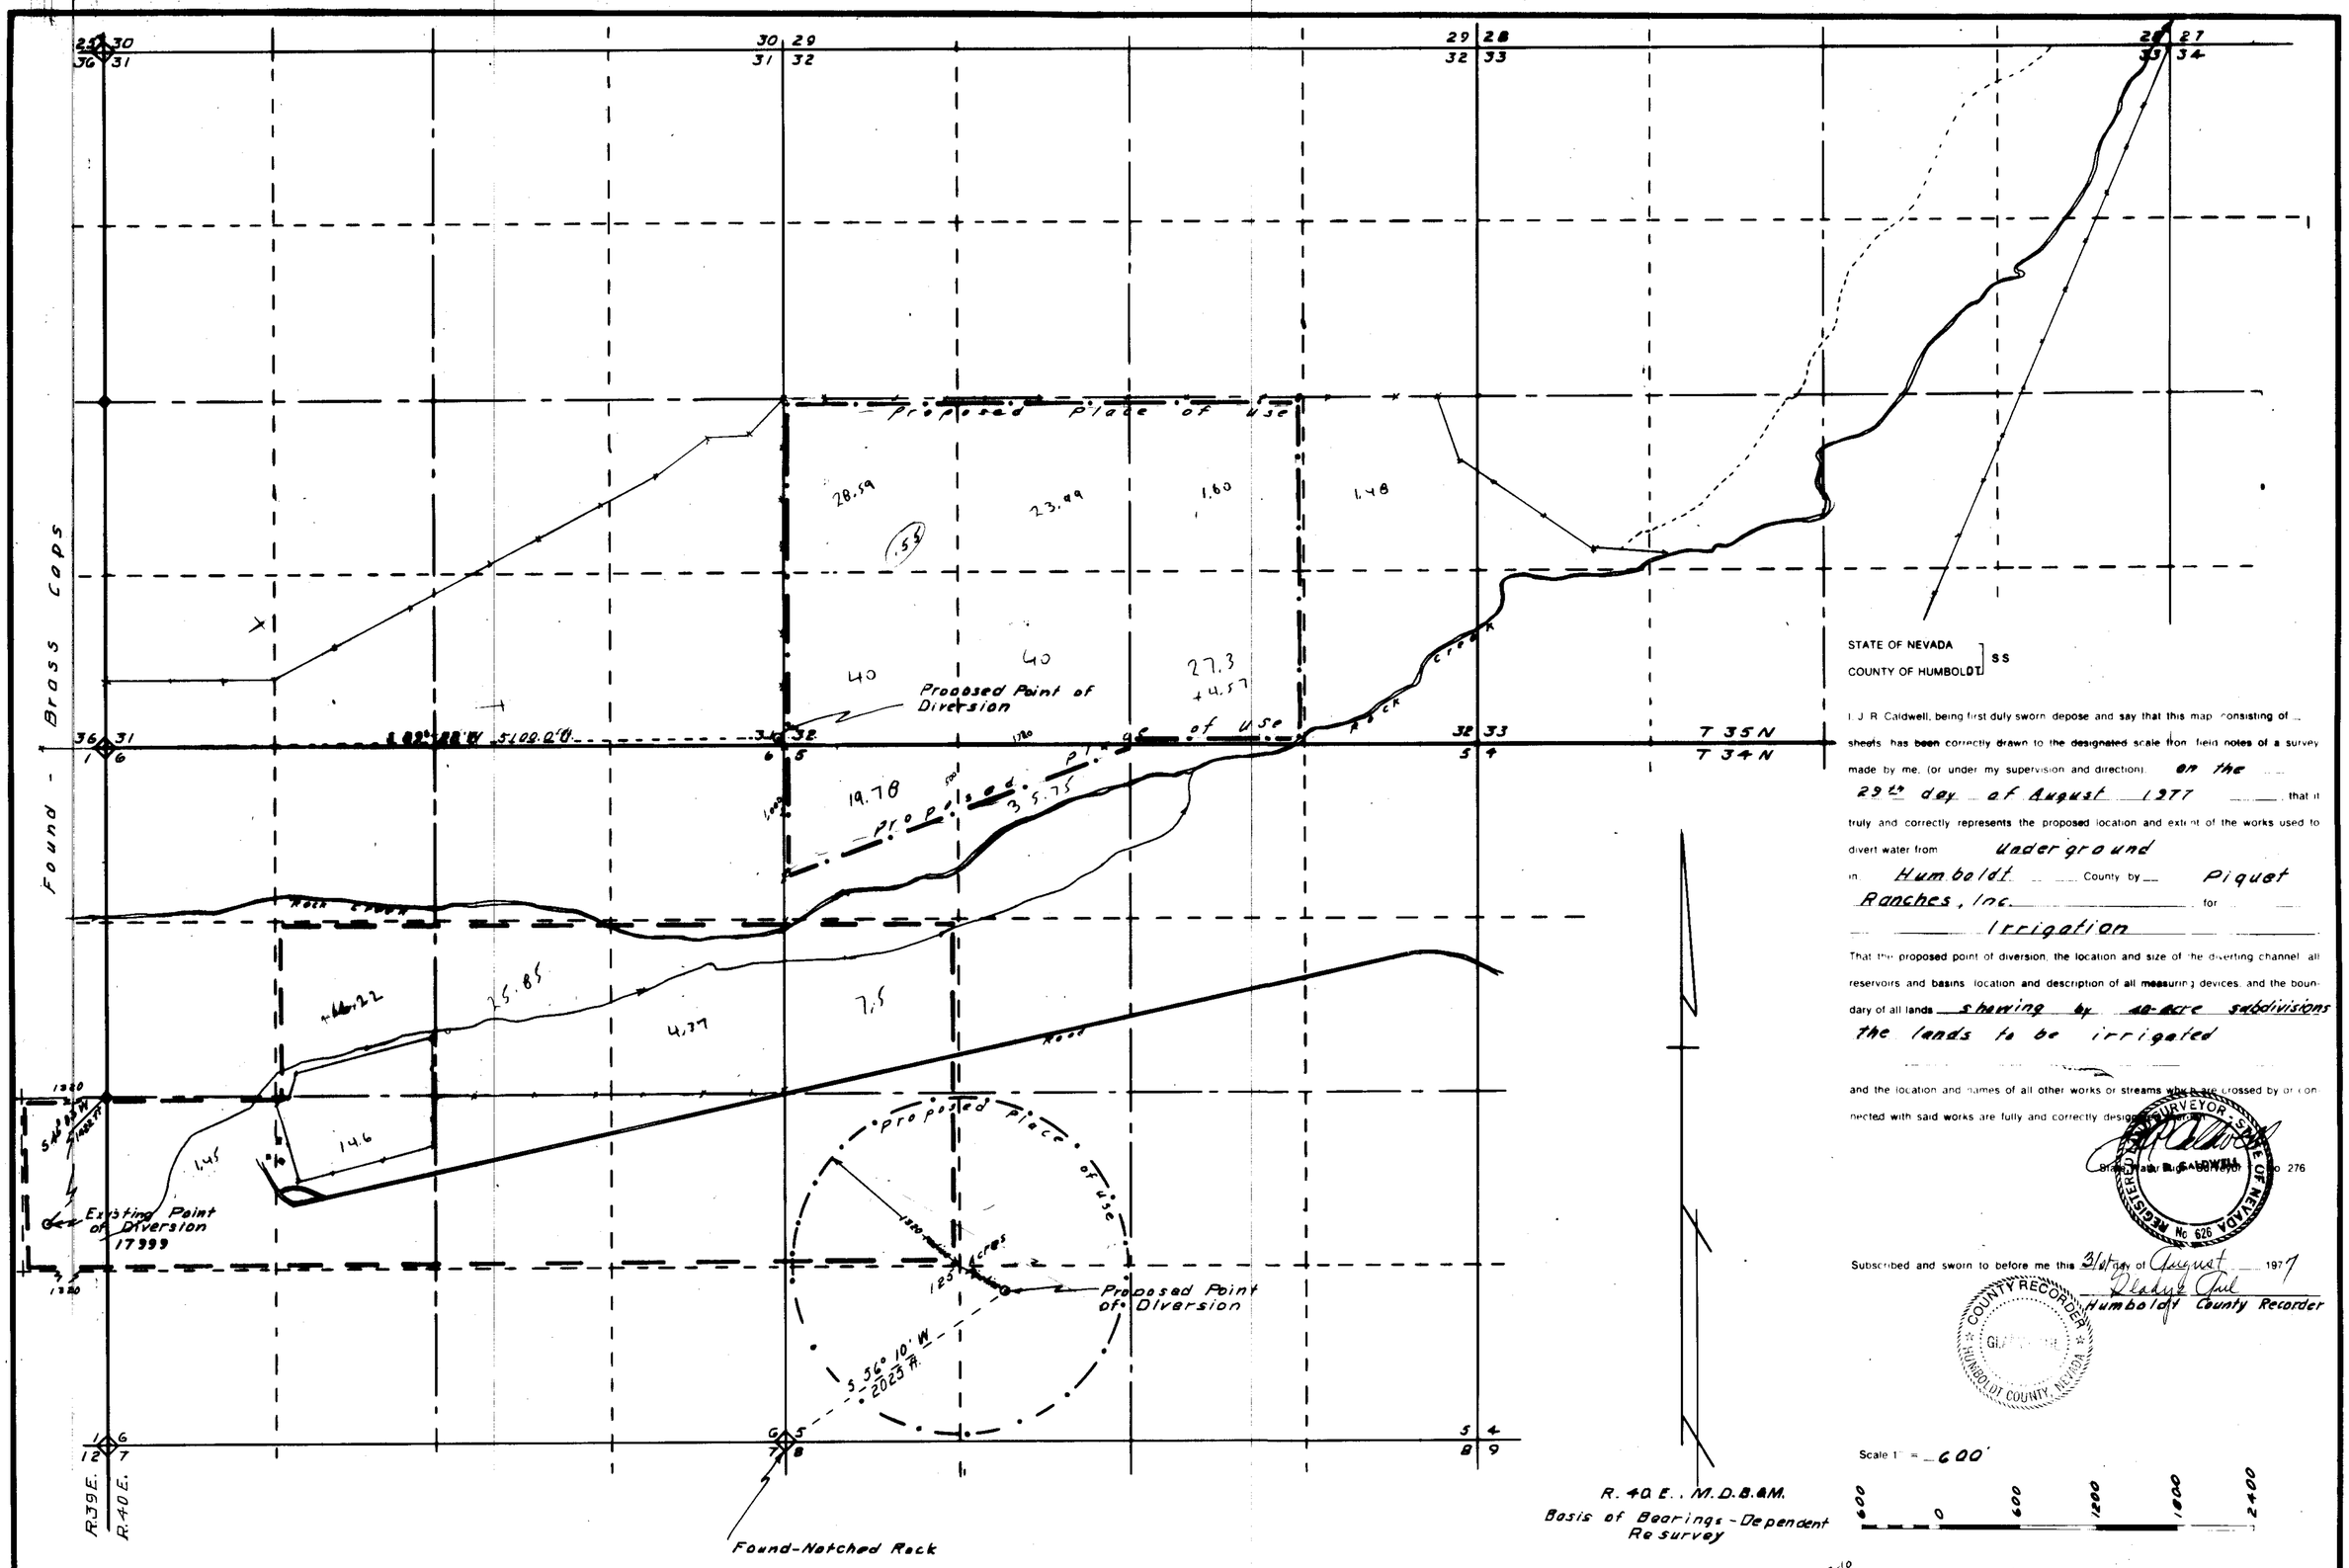

R. 40 E., M.D.B.&M.
Basis of Bearings - Dependent Resurvey

Scale 1" = 600'

600 0 600 1200 1800 2400

STATE OF NEVADA
COUNTY OF HUMBOLDT } SS

I, J. R. Caldwell, being first duly sworn depose and say that this map consisting of ... sheets has been correctly drawn to the designated scale from field notes of a survey made by me, (or under my supervision and direction), on the 29th day of August 1977, that it truly and correctly represents the proposed location and extent of the works used to divert water from Underground in Humboldt County by Piquet Ranches, Inc. for Irrigation

That the proposed point of diversion, the location and size of the diverting channel, all reservoirs and basins, location and description of all measuring devices, and the boundary of all lands showing by 40-acre subdivisions the lands to be irrigated

and the location and names of all other works or streams which are crossed by or connected with said works are fully and correctly designated on this map.

J. R. CALDWELL
Registered Land Surveyor No. 276

REGISTERED LAND SURVEYOR · STATE OF NEVADA · No 626

Subscribed and sworn to before me this 31st day of August 1977

Humboldt County Recorder

COUNTY RECORDER · HUMBOLDT COUNTY, NEVADA

FILED
SEP 8 1977
STATE ENGINEER'S OFFICE

J. R. Caldwell
Winnemucca, Nevada
Job No. ... By ... Date ...
Surveyed ...

33509-10

MAP TO ACCOMPANY

APPLICATION TO CHANGE THE POINT OF DIVERSION & PLACE OF USE

FOR IRRIGATION & DOMESTIC

BY PIQUET RANCHES, INC.

FROM UNDERGROUND

IN HUMBOLDT COUNTY, NEVADA

33510 33509