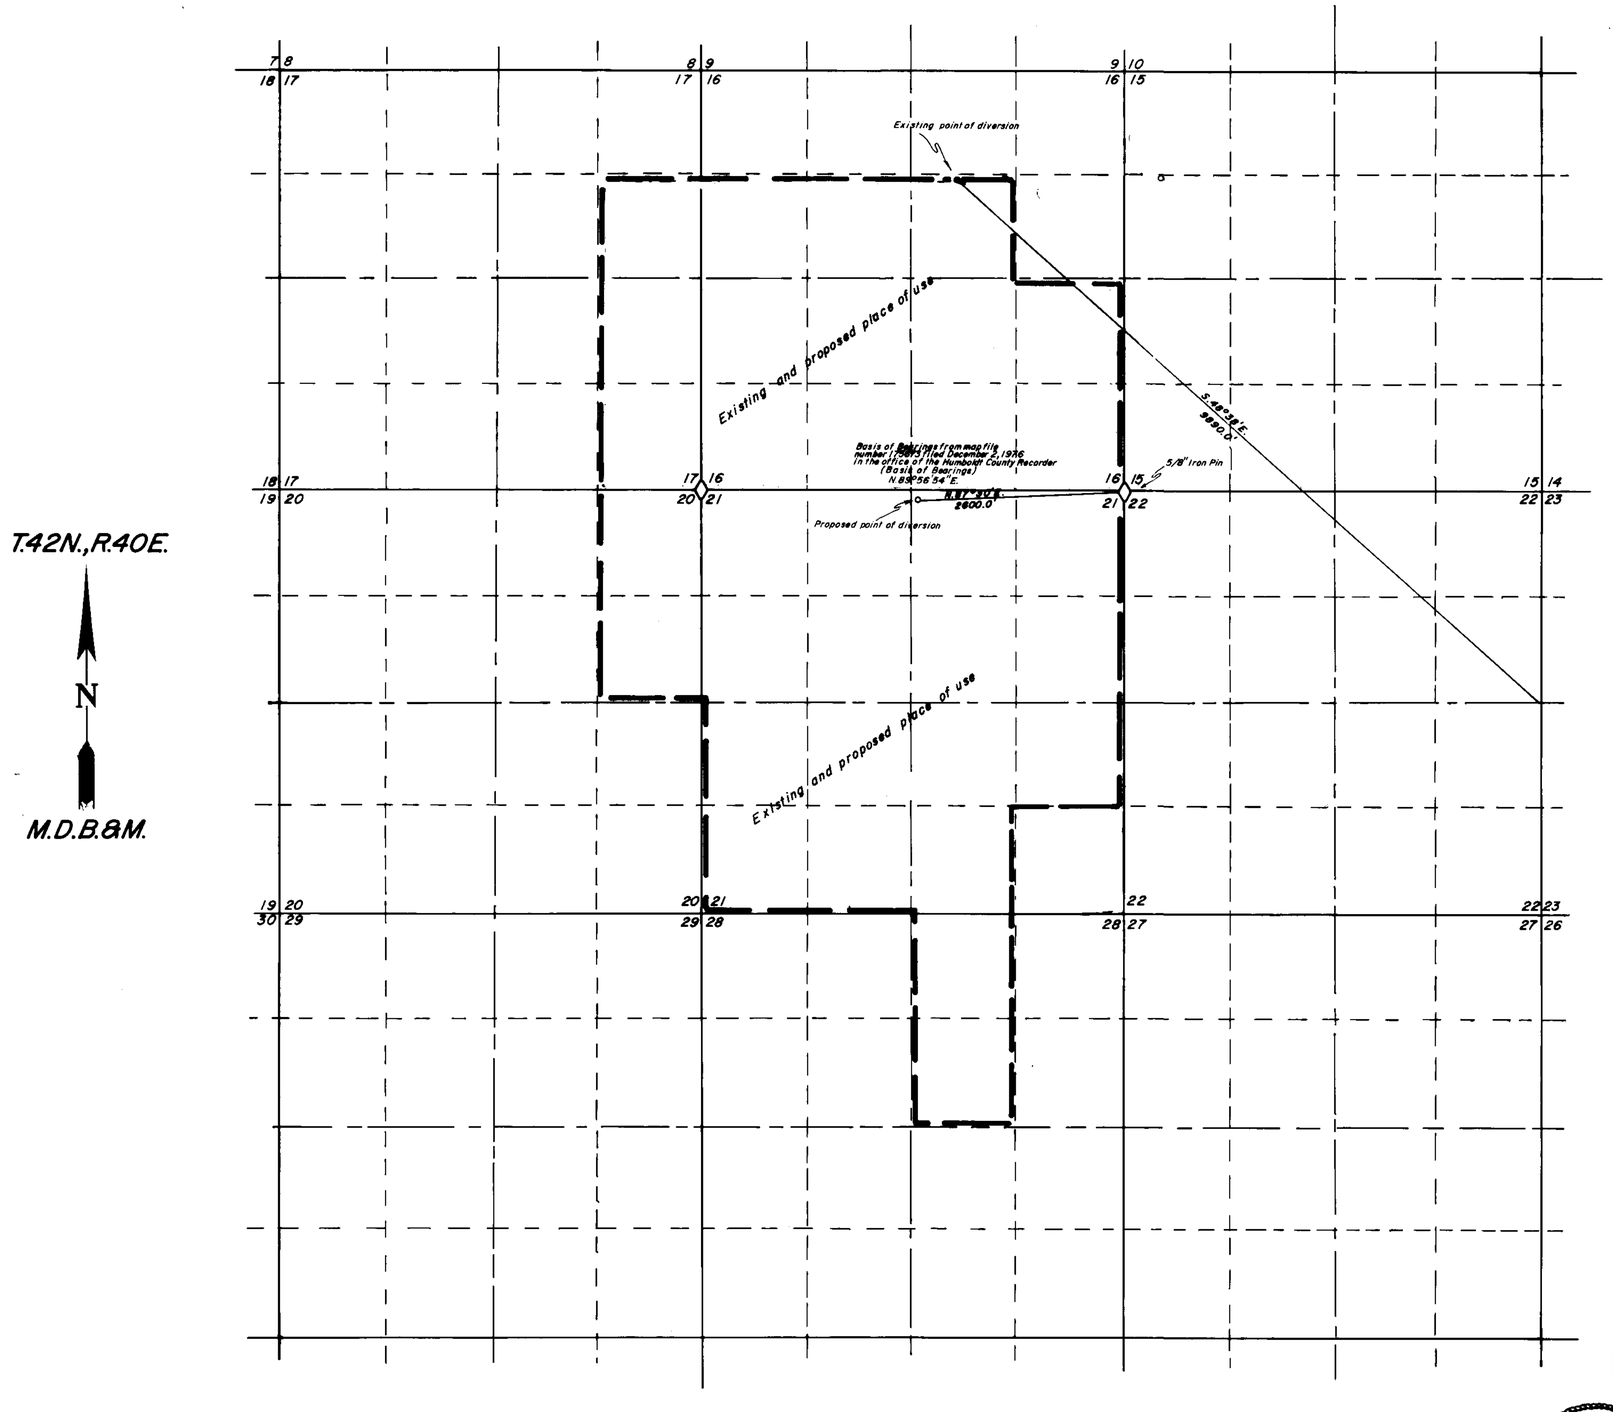

State of Nevada
County of Humboldt } S.S.

I, Robert N. Caldwell, being first duly sworn, depose and say that this map consisting of 1 sheets, has been correctly drawn from field notes of a survey made by me on the 8th day of September, 1977, that it truly and correctly represents the proposed location and extent of the works used to divert water from underground in Humboldt County, by Loui & Elaine Cerri for Irrigation & Domestic purposes. That the proposed point of diversion, the approximate location and size of the diverting channel, all reservoirs or basins, the location and names of all other works which will cross or connect with the proposed works, and the boundary of all lands, showing by 40-acre subdivisions the areas proposed to be irrigated, are fully and correctly designated thereon

Robert N. Caldwell
State Water Right Surveyor No 468

Subscribed and sworn to before me this 8 day of September 1977

Robyn L. Caldwell

ROBYN L. CALDWELL
Notary Public State of Nevada
Humboldt County
Air Commission Expires Apr. 8, 1981

Scale: 1"=1000'

0' 1000' 2000' 3000' 4000' 5000'

FILED
JAN 18 1978
STATE ENGINEER'S OFFICE

REGISTERED LAND SURVEYOR - STATE OF NEVADA
ROBERT N. CALDWELL
4233

33524 40833

MAP
To accompany application to change the point of diversion of a portion of the water under permit 30394
By Loui & Elaine Cerri
From Underground
In Humboldt County

Desert - Mountain Surveying Company
530 Melarkey St. Room 201
Winnemucca, Nevada 89445
(702) 623-5340

40833 33524