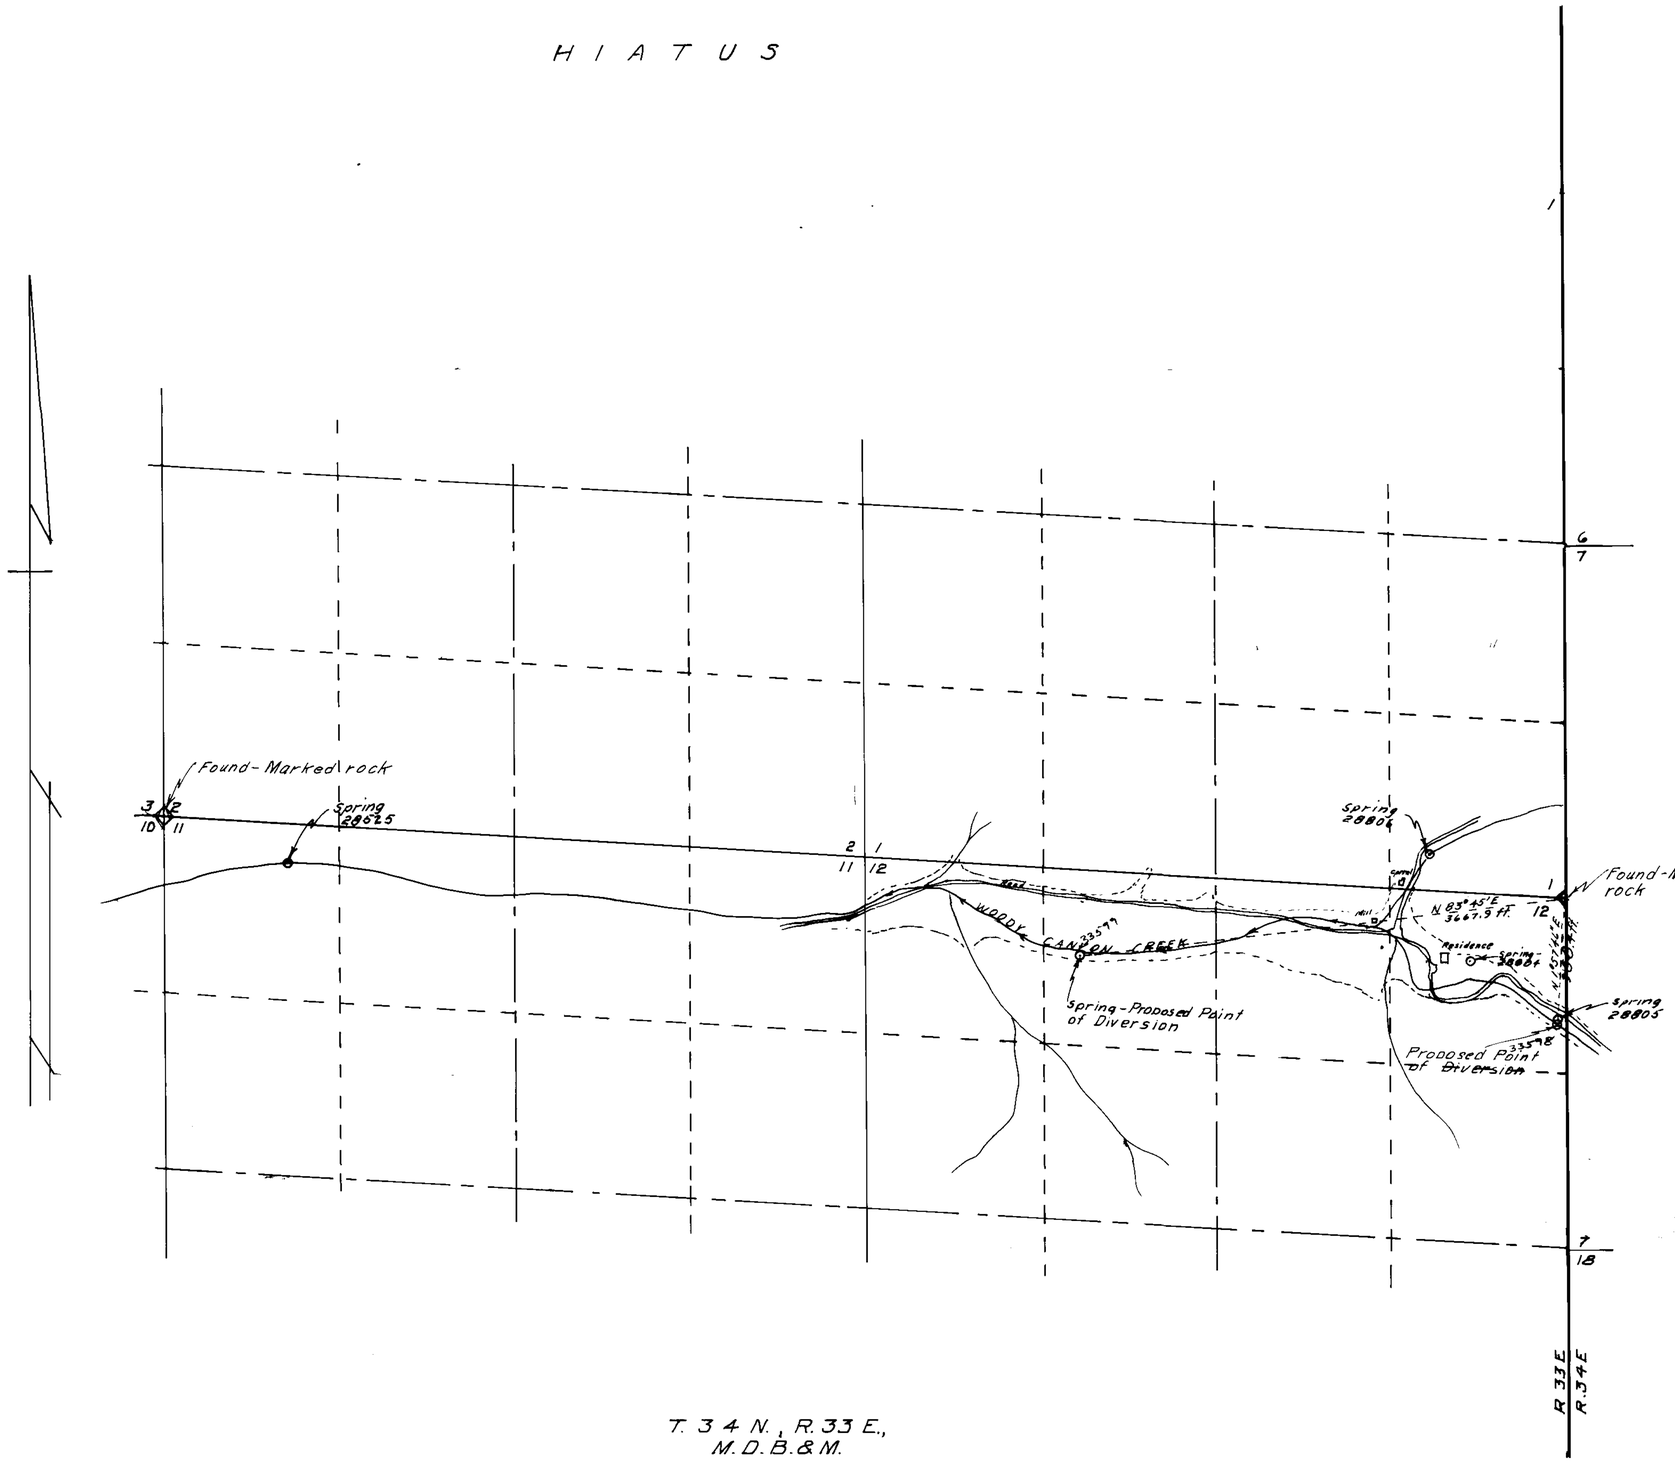

T. 34 N., R. 33 E.,
M.D.B.&M.

Basis of Bearings -- Solar Obs.
Topography from aerial Photo.

STATE OF NEVADA
COUNTY OF HUMBOLDT } SS

I, J. R. Caldwell, being first duly sworn, depose and say that this map, consisting of ____ sheets, has been correctly drawn to the designated scale from field notes of a survey made by me (or under my supervision and direction) on the 3rd day of September, 1977, that it truly and correctly represents the proposed location and extent of the works used to divert water from Woody Canyon Creek & Unnamed Spring, Pershing County, by Donald C. Danner for Irrigation & Domestic.

Showing the proposed point of diversion, the location and size of the diverting channel, all reservoirs and basins, location and description of all measuring devices, and the boundary of all lands showing by 40-acre acre subdivisions the lands to be irrigated.

And the location and names of all other works or streams which are crossed by or connected with said works are fully and correctly designated thereon.

J. R. CALDWELL
State Water Right Surveyor No. 676

REGISTERED LAND SURVEYOR - STATE OF NEVADA No. 626

Subscribed and sworn to before me this 7th day of September 1977

DEPUTY

COUNTY REGISTRAR GLADYS J. HUMBOLDT COUNTY, NEVADA

Scale 1" = 600'

600 0 600 1200 1800 2400

33598-99

	By	Date
77066	J.R.C.	9/3/77

FILED
SEP 15 1977
STATE ENGINEER'S OFFICE

MAP TO ACCOMPANY

APPLICATION TO APPROPRIATE WATER

FOR IRRIGATION & DOMESTIC
BY DONALD C. DANNER
FROM WOODY CANYON CREEK & UNNAMED SPRING
IN PERSHING COUNTY, NEVADA

33599 33598