STATE OF NEVADA }
COUNTY OF CHURCHILL } SS

I, JOSEPH W WHITTLE, BEING FIRST DULY SWORN, DEPOSE AND SAY THAT THIS MAP CONSISTING OF 1 SHEET HAS BEEN CORRECTLY DRAWN TO THE DESIGNATED SCALE FROM FIELD NOTES OF A SURVEY MADE BY ME, (OR UNDER MY SUPERVISION AND DIRECTION), BETWEEN THE 1st DAY OF Sept AND THE 10th DAY OF Sept 1977; THAT IT TRULY AND CORRECTLY REPRESENTS THE PROPOSED LOCATION AND EXTENT OF THE WORKS USED TO DIVERT WATER FROM AN UNDERGROUND SOURCE, IN CHURCHILL COUNTY BY LESTER KIRN FOR IRRIGATION AND DOMESTIC PURPOSES. THAT THE PROPOSED POINT OF DIVERSION THE APPROXIMATE LOCATION AND SIZE OF THE DIVERTING CHANNEL, ALL RESERVOIRS OR BASINS, THE LOCATION AND NAMES OF ALL OTHER WORKS WHICH WILL CROSS OR CONNECT WITH THE PROPOSED WORKS, AND THE BOUNDARY OF ALL LANDS, SHOWING BY 40 ACRE SUBDIVISIONS THE AREAS PROPOSED TO BE IRRIGATED, ARE FULLY AND CORRECTLY DESIGNATED THEREON

Joseph W. Whittle
JOSEPH W. WHITTLE S.W.R.S. 388

SUBSCRIBED AND SWORN TO BEFORE ME THIS 22 DAY OF December 1977 NOTARY PUBLIC IN AND FOR CHURCHILL COUNTY, NEVADA

DORA STARK
Notary Public State of Nevada
Churchill County
My Commission expires May 3, 1981

Dora Stark
NOTARY PUBLIC

SEAL

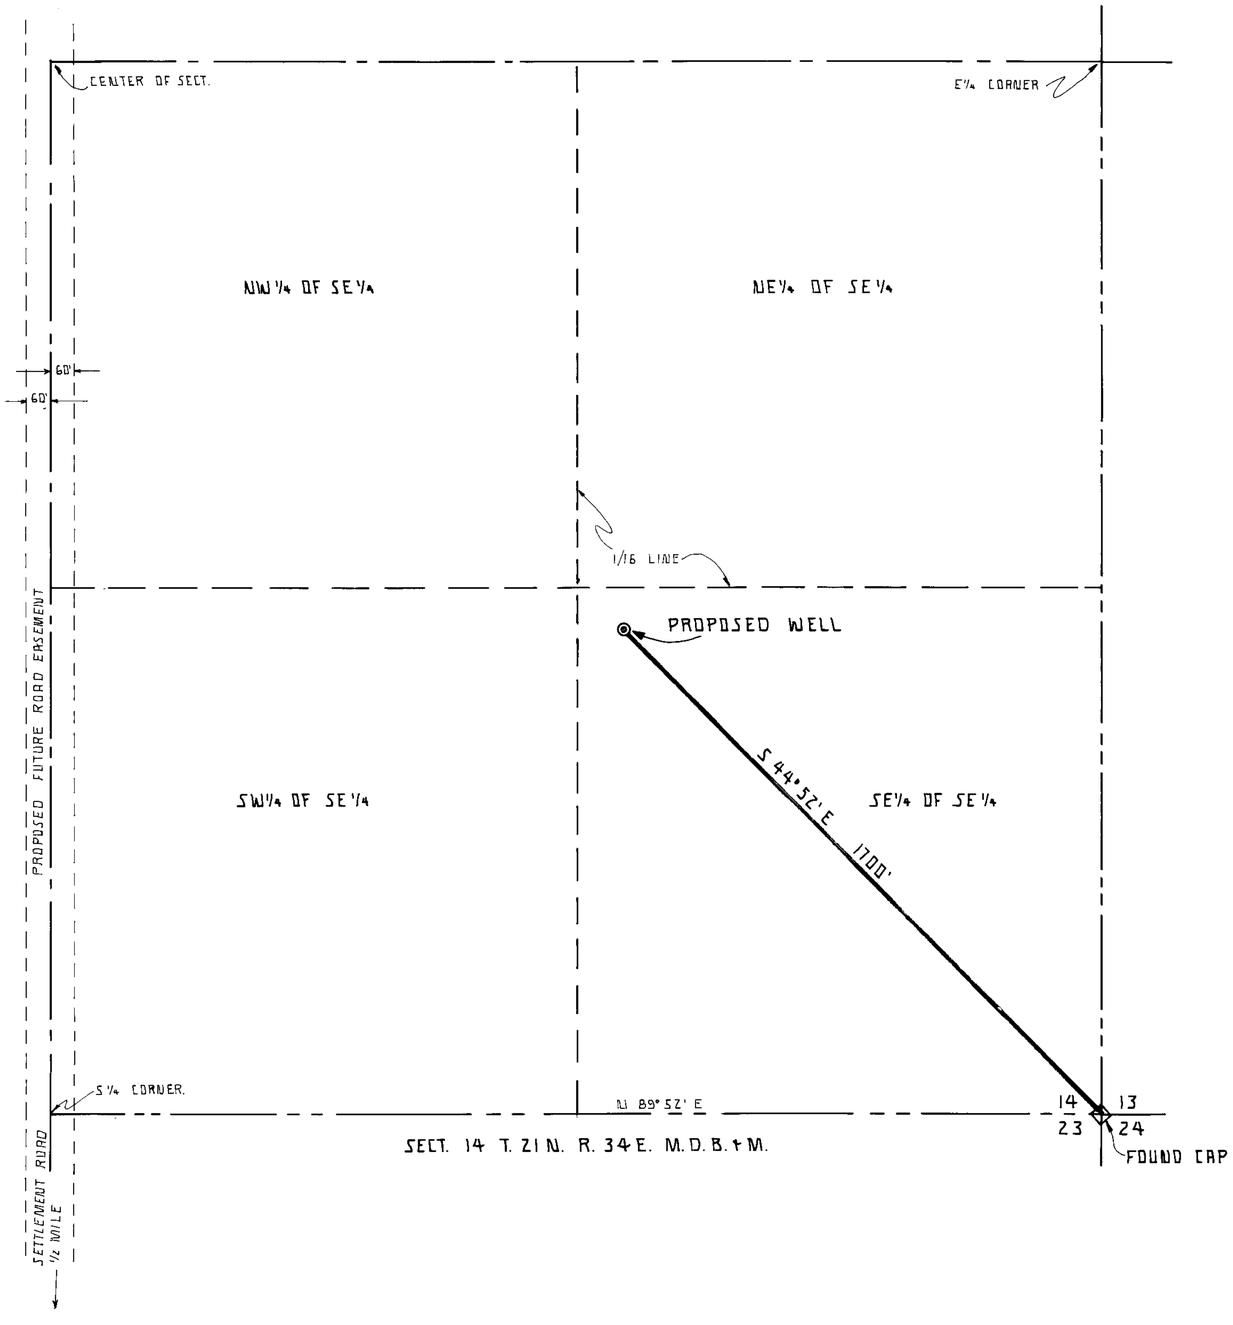

G.L.O. BRGS.

CAREY ACT # 1466

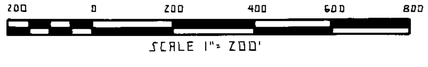

33611

MAP TO ACCOMPANY APPLICATION TO APPROPRIATE WATER FOR IRRIGATION AND DOMESTIC PURPOSES.

BY: LESTER KIRN FROM AN UNDERGROUND SOURCE WATER APPLICATION # 33611

FILED
JAN 12 1978
STATE ENGINEER'S OFFICE

SURVEYOR JOSEPH W. WHITTLE S.W.R.S. 388
DRAWN BY: G.F. MELLO SCALE: 1" = 200'

33611