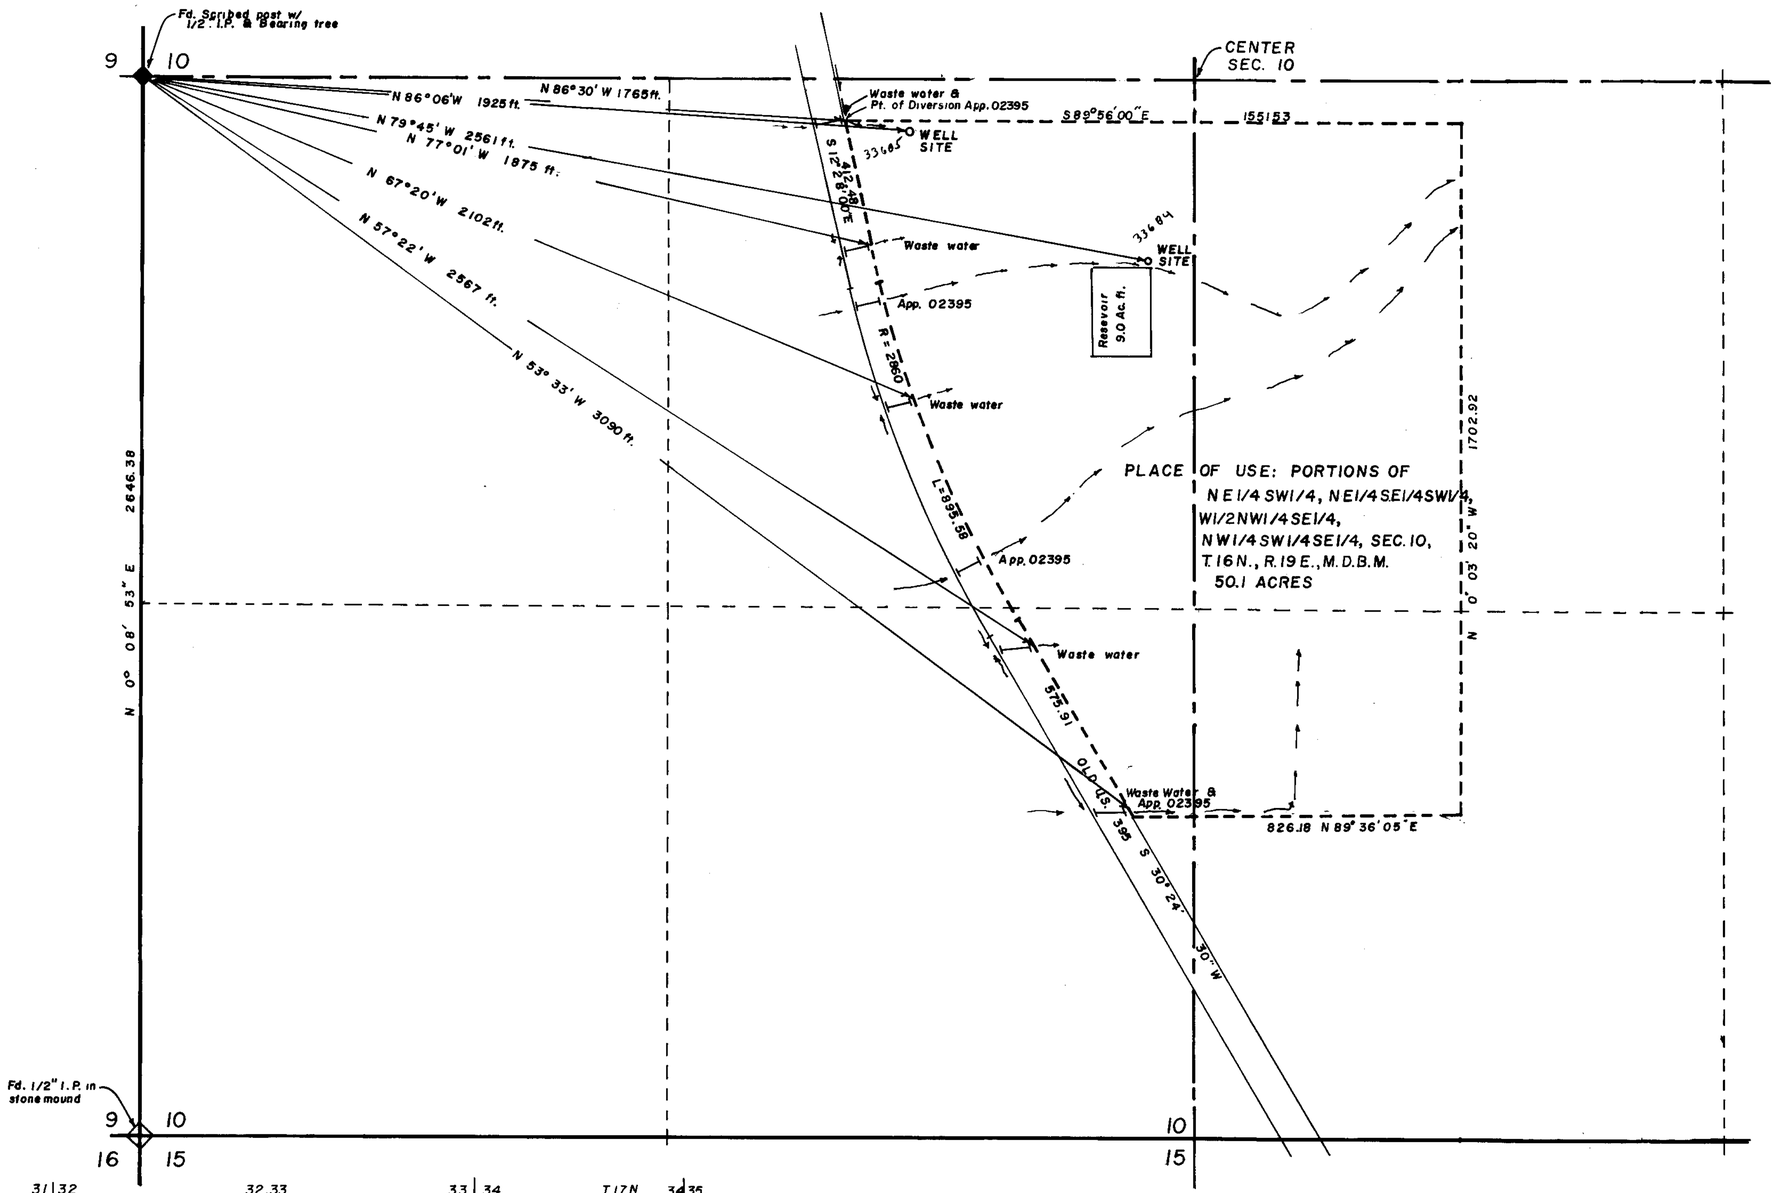

The basis of bearings is Washoe County Record of survey map no. 1047

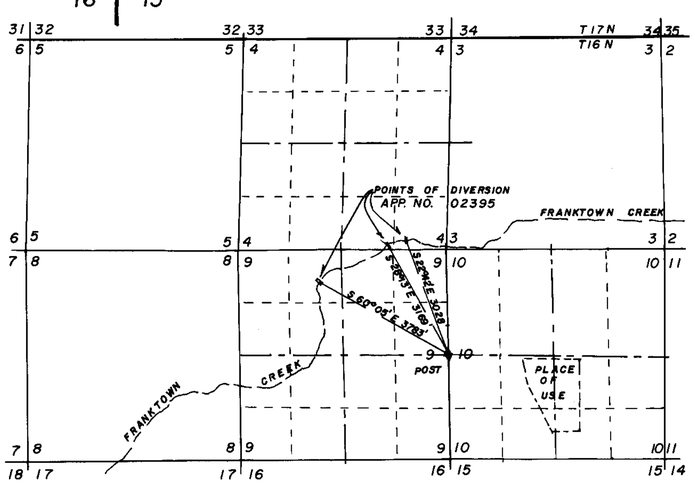

SCALE 1" = 2000'

STATE OF NEVADA
CARSON CITY SS:

I, James A. Rankin, being first duly sworn depose and say that this map has been correctly drawn to the designated scale from field notes made by me on the 10th day of September 1977, and that it truely represents the locations to be used to be used to divert water from underground source for irrigation & domestic purposes by DEAN & CORA F. McMULLIN in Washoe County and that all points of diversion of water and place of use of water are fully and correctly shown hereon.

James A. Rankin
JAMES A. RANKIN S.W.R.S. NO. 391

Subscribed and sworn to before me this 19th day of Sept. 1977.

Marie Westenhofer
NOTARY PUBLIC

MARIE WESTENHOEFER
Notary Public – State of Nevada
Carson City
My Commission Expires Jan. 17, 1978

FILED
MAR 8 1978
STATE ENGINEER'S OFFICE

33684
33685

0 100 200 400 600 800
SCALE 1" = 200'

MAP TO ACCOMPANY APPLICATION TO APPROPRIATE WATER FROM UNDERGROUND SOURCE, AND TO RECOVER AND STORE WASTE WATER FROM FRANKTOWN CREEK AFTER USE BY APPLICATION NO. 02395, FOR IRRIGATION AND DOMESTIC USE BY DEAN AND CORA F. McMULLIN WITHIN THE S1/2 SEC. 10, T. 16 N., R. 19 E., WASHOE COUNTY, NEVADA.

33685 33684