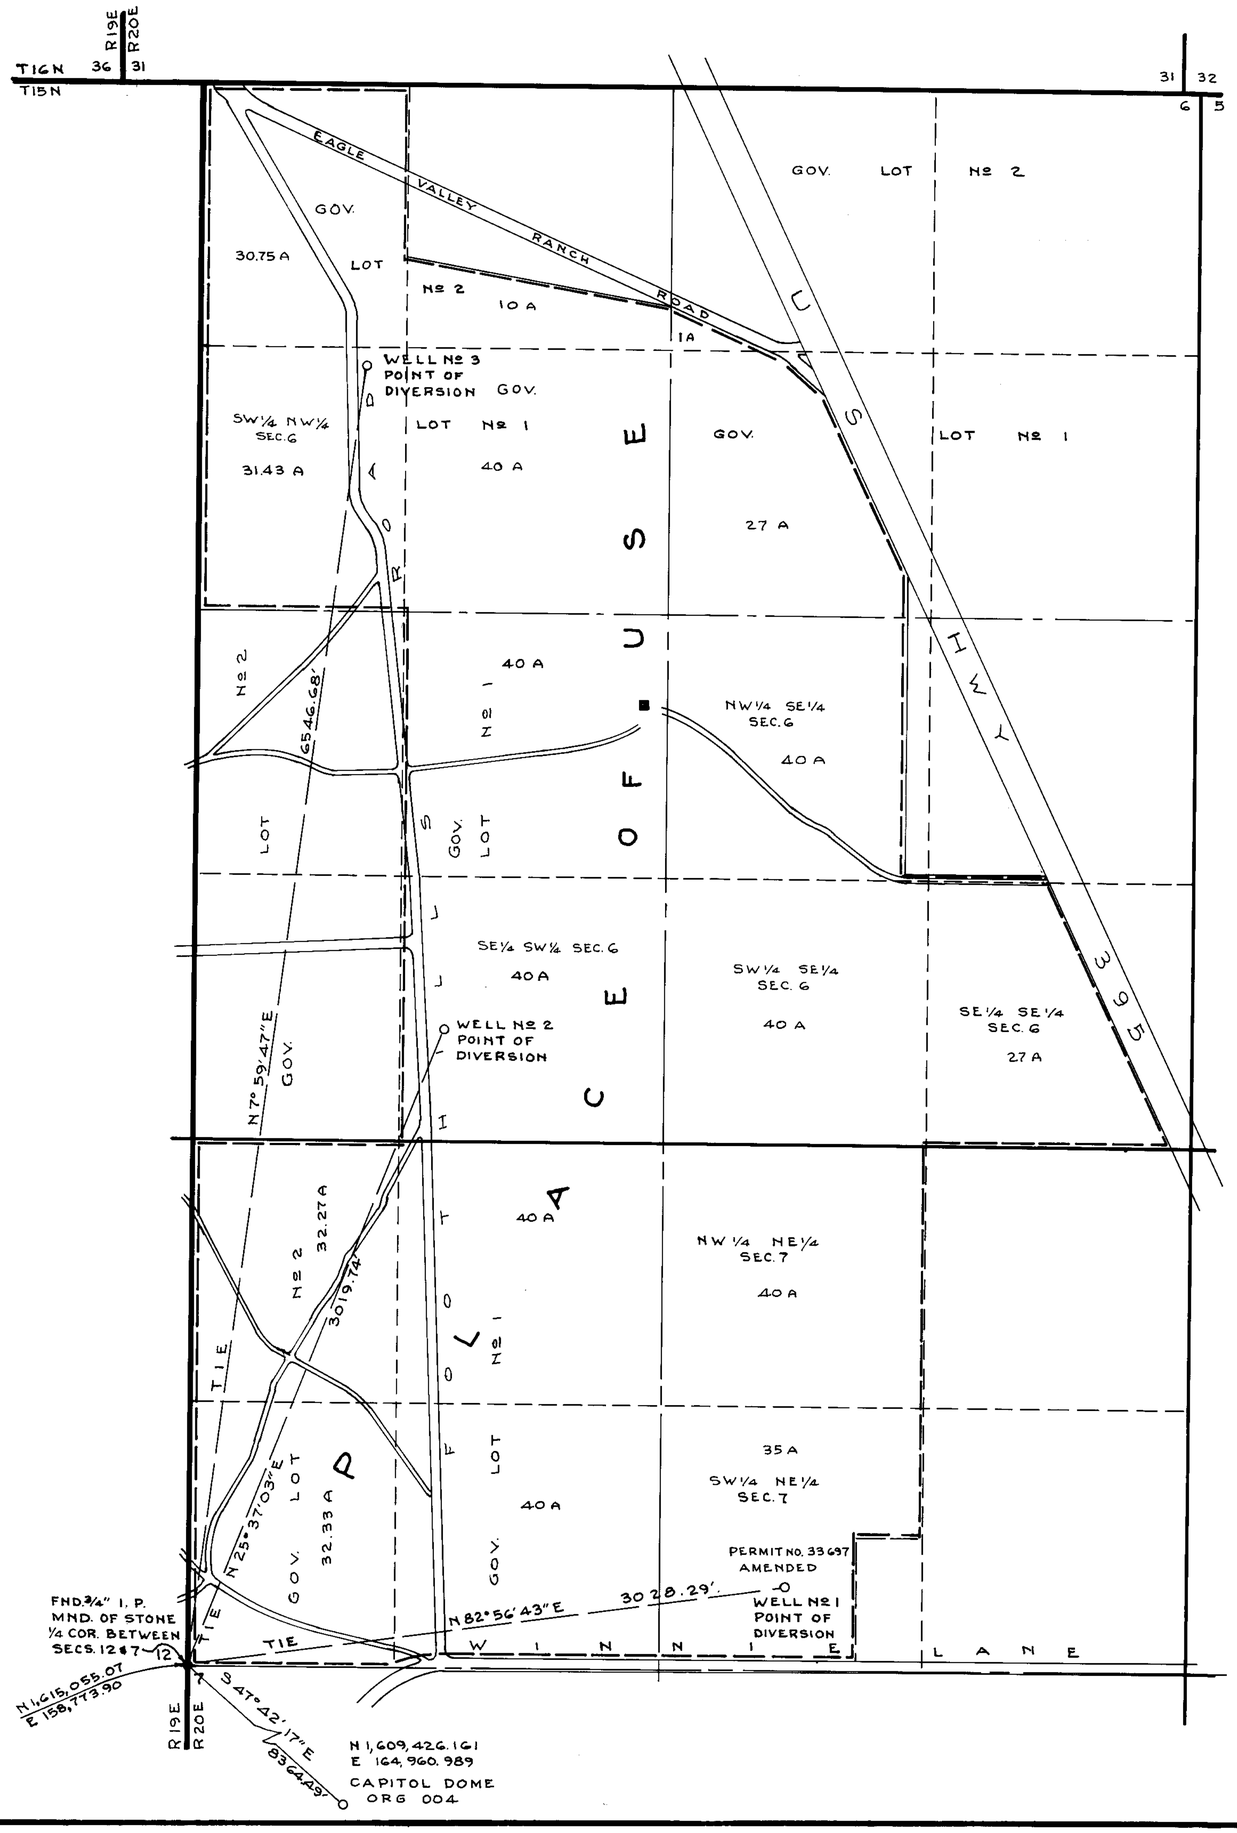

I, FRANK W. GENTRY, JR, BEING FIRST DULY SWORN, DEPOSE AND SAY THAT THIS MAP, CONSISTING OF ONE SHEET, HAS BEEN CORRECTLY DRAWN TO THE DESIGNATED SCALE FROM FIELD NOTES OF A SURVEY MADE UNDER MY SUPERVISION AND DIRECTION, ON THE 7TH DAY OF FEBRUARY, 1978; THAT IT TRULY AND CORRECTLY REPRESENTS THE PROPOSED LOCATION AND EXTENT OF THE WORKS USED TO DIVERT WATER FROM UNDERGROUND SOURCES IN CARSON CITY, BY ARAM & STELLA HARTOONIAN FOR IRRIGATION AND DOMESTIC PURPOSES. THAT THE PROPOSED POINT OF DIVERSION, THE APPROXIMATE LOCATION AND SIZE OF THE DIVERTING CHANNEL, ALL RESERVOIRS OR BASINS, THE LOCATION AND NAMES OF ALL OTHER WORKS WHICH WILL CROSS OR CONNECT WITH THE PROPOSED WORKS, AND THE BOUNDARY OF ALL LANDS, SHOWING BY 40-ACRE SUBDIVISIONS THE AREAS PROPOSED TO BE SERVED, ARE FULLY AND CORRECTLY DESIGNATED THEREON.

Frank W. Gentry Jr

FRANK W. GENTRY, JR,
STATE WATER RIGHTS SURVEYOR Nº 434

SUBSCRIBED AND SWORN TO BEFORE ME THIS 22nd DAY OF FEBRUARY, 1978.
NOTARY PUBLIC IN AND FOR Carson City COUNTY, NEVADA.

Kathalie H. Smith

NOTARY PUBLIC

KATHALIE C. SMITH
NOTARY PUBLIC - STATE OF NEVADA
CARSON CITY
My Commission Expires March 18, 1978

BASIS OF BEARING

NEVADA STATE PLANE CO-ORDINATE SYSTEM WEST ZONE, CARSON AREA MODIFIED GROUND TO GRID FACTOR 0.999799294.

FILED
MAR 6 1978
STATE ENGINEER'S OFFICE

0 200 4 6 8 1000
SCALE 1" = 400'

MAP

TO ACCOMPANY APPLICATION TO APPROPRIATE WATER FOR IRRIGATION AND DOMESTIC USE
BY
ARAM & STELLA HAROOTUNIAN
FROM
UNDERGROUND SOURCE

F W GENTRY & ASSOC.
5861 CARSON ST.
CARSON CITY, NEV.

16 FEBRUARY 78
JN 809-01
SHEET 1 OF 1

35027 35026 33697