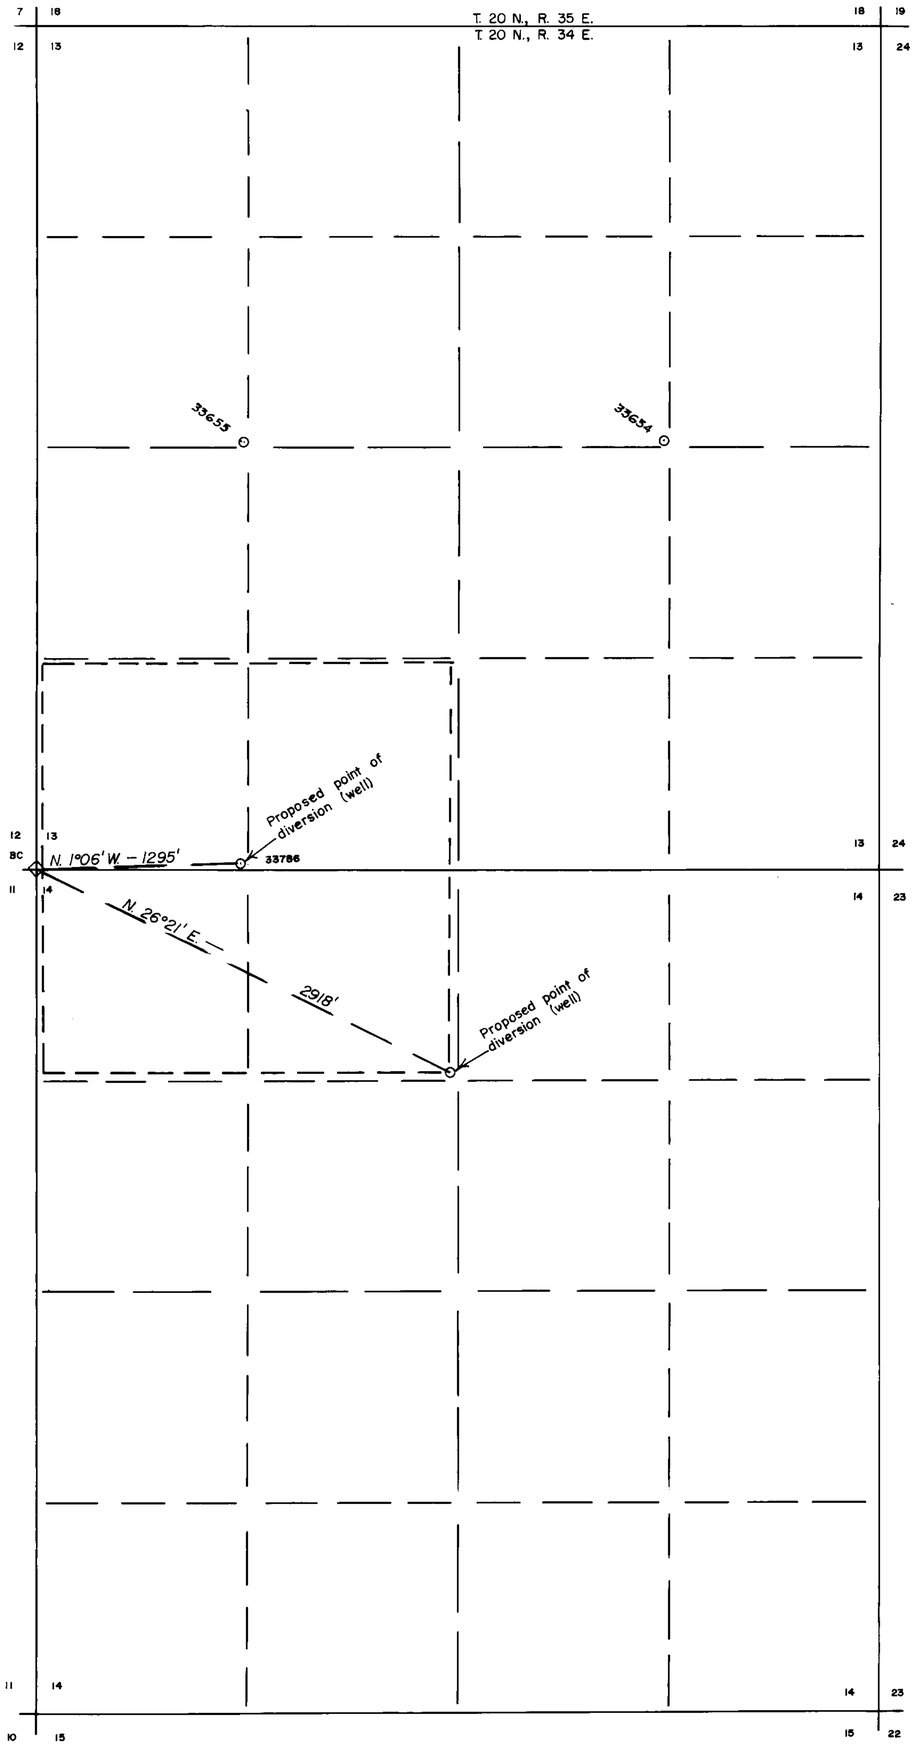

M. D. B. & M.

Basis of bearings shown on this map is Government plat dated 26 September 1966.

STATE OF NEVADA
COUNTY OF CHURCHILL SS:

I, Ernest E. Muller, Sr., being first duly sworn, depose and say that this map, consisting of one sheet, has been correctly drawn to the designated scale from field notes of a survey made by me on the 4th day of August , 1978; that it truly and correctly represents the proposed location and extent of the works used to divert water from an underground source in Churchill County by Chris R. Winters for irrigation and domestic purposes. That the proposed point of diversion, the approximate location and size of the diverting channel, all reservoirs or basins, the location and names of all other works which will cross or connect with the proposed works, and the boundary of all lands, showing by 40-acre subdivisions the areas proposed to be irrigated, are fully and correctly designated thereon.

State Water Right Surveyor No. 273

Subscribed and sworn to before me this 25th day of August, 1978.

Notary Public in and for Nevada

SCALE: 1 INCH = 500 FEET

500 0 660 1320 2640

FILED
AUG 25 1978
STATE ENGINEER'S OFFICE

MAP
TO ACCOMPANY APPLICATION
TO APPROPRIATE WATER
BY
CHRIS R. WINTERS
FOR
IRRIGATION AND DOMESTIC PURPOSES
FROM
AN UNDERGROUND SOURCE

BIG E, INC., 750 WEST PUEBLO ST., RENO, NEV., 89509 | 78.08.28.

78.08.28.

33786