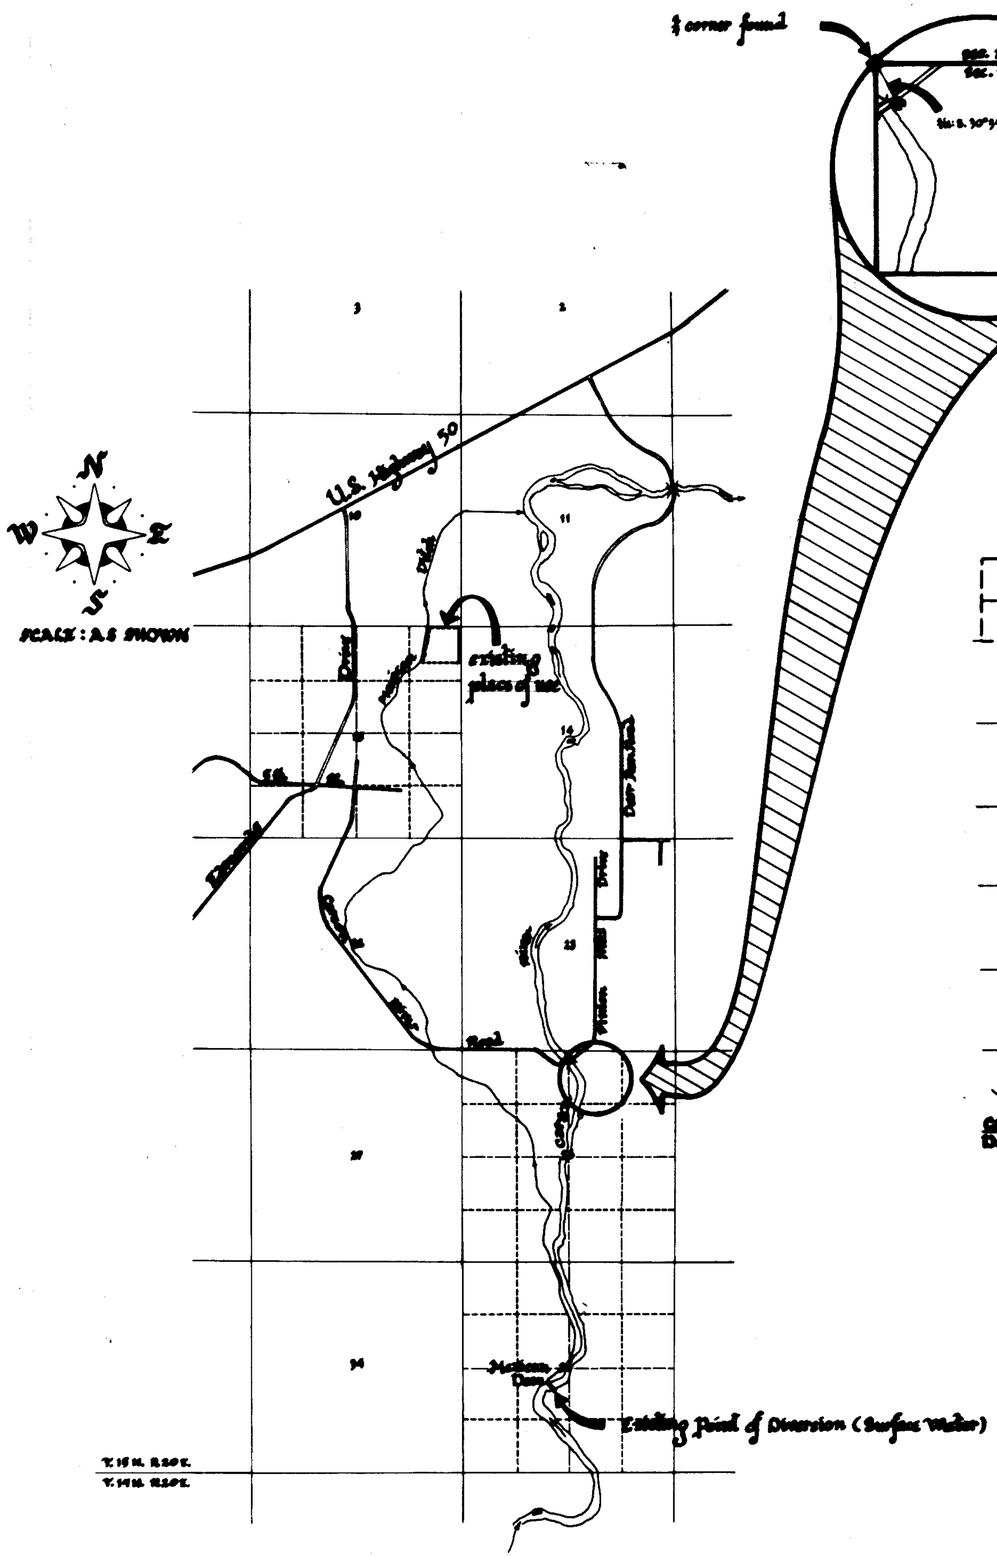

Existing Point of Diversion and Place of Use Map with Proposed Point of Diversion

SCALE: 1:24,000

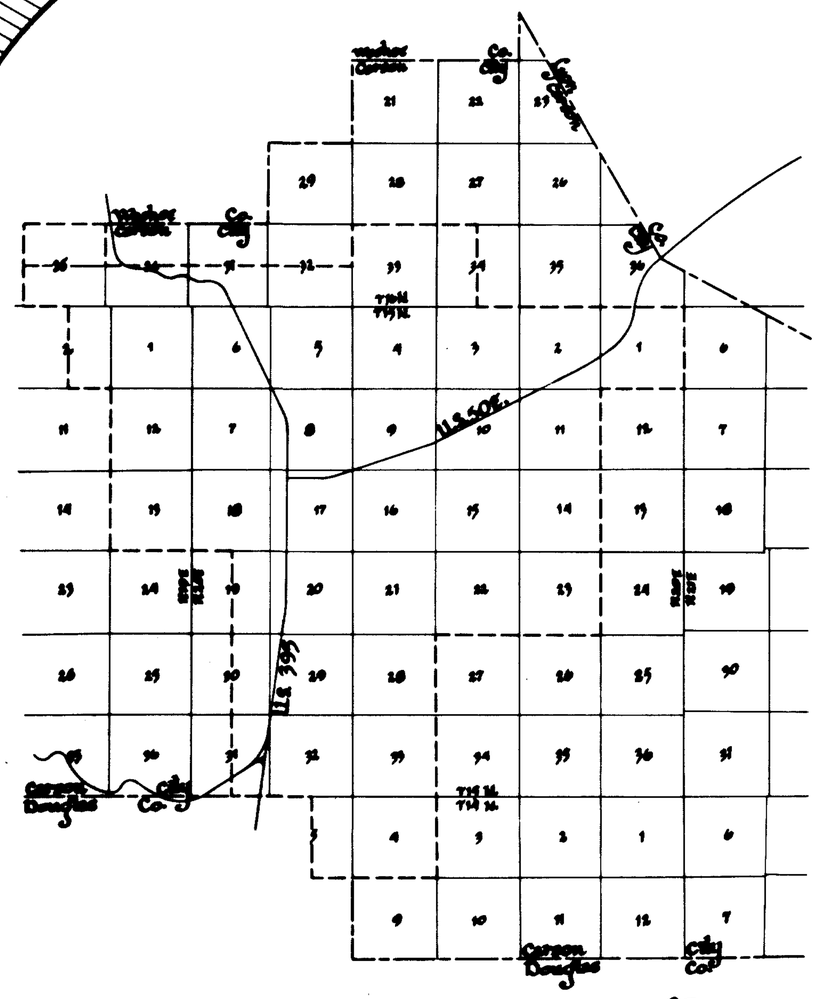

Proposed Place Of Use Map

SCALE: 1:62,500

STATE of NEVADA
CARSON CITY } ss

I, LAWRENCE A. WERNER, being first duly sworn, depose and say that this map, consisting of 1 sheet, has been correctly drawn to the designated scale from field notes of a survey made under my supervision and direction, between the 23rd day of August and the 26th day of August 1977, that it truly represents the proposed location and extent of the works used to divert water from the Carson River, and Mexican Ditch (surface water in Carson City, by Edd Furgerson, for municipal purposes. That the proposed point of diversion, the location and names of all other works which will cross or connect with the existing works, and the boundry of all lands, showing by 40-acre subdivisions the areas proposed to be used, are fully and correctly designated thereon.

Lawrence A. Werner #490

Subscribed and sworn to before me this 6th day of October, 1977
Notary Public in and for Carson City, Nevada.

M. KEMP
NOTARY PUBLIC - NEVADA
CARSON CITY
My Commission Expires Aug. 30, 1981

M Kemp

33868

Map to accompany changes in point of diversion, method, and place of use for municipal purposes by Edd P. Furgerson from surface water

FILED
OCT 18 1977
STATE ENGINEER'S OFFICE

33868