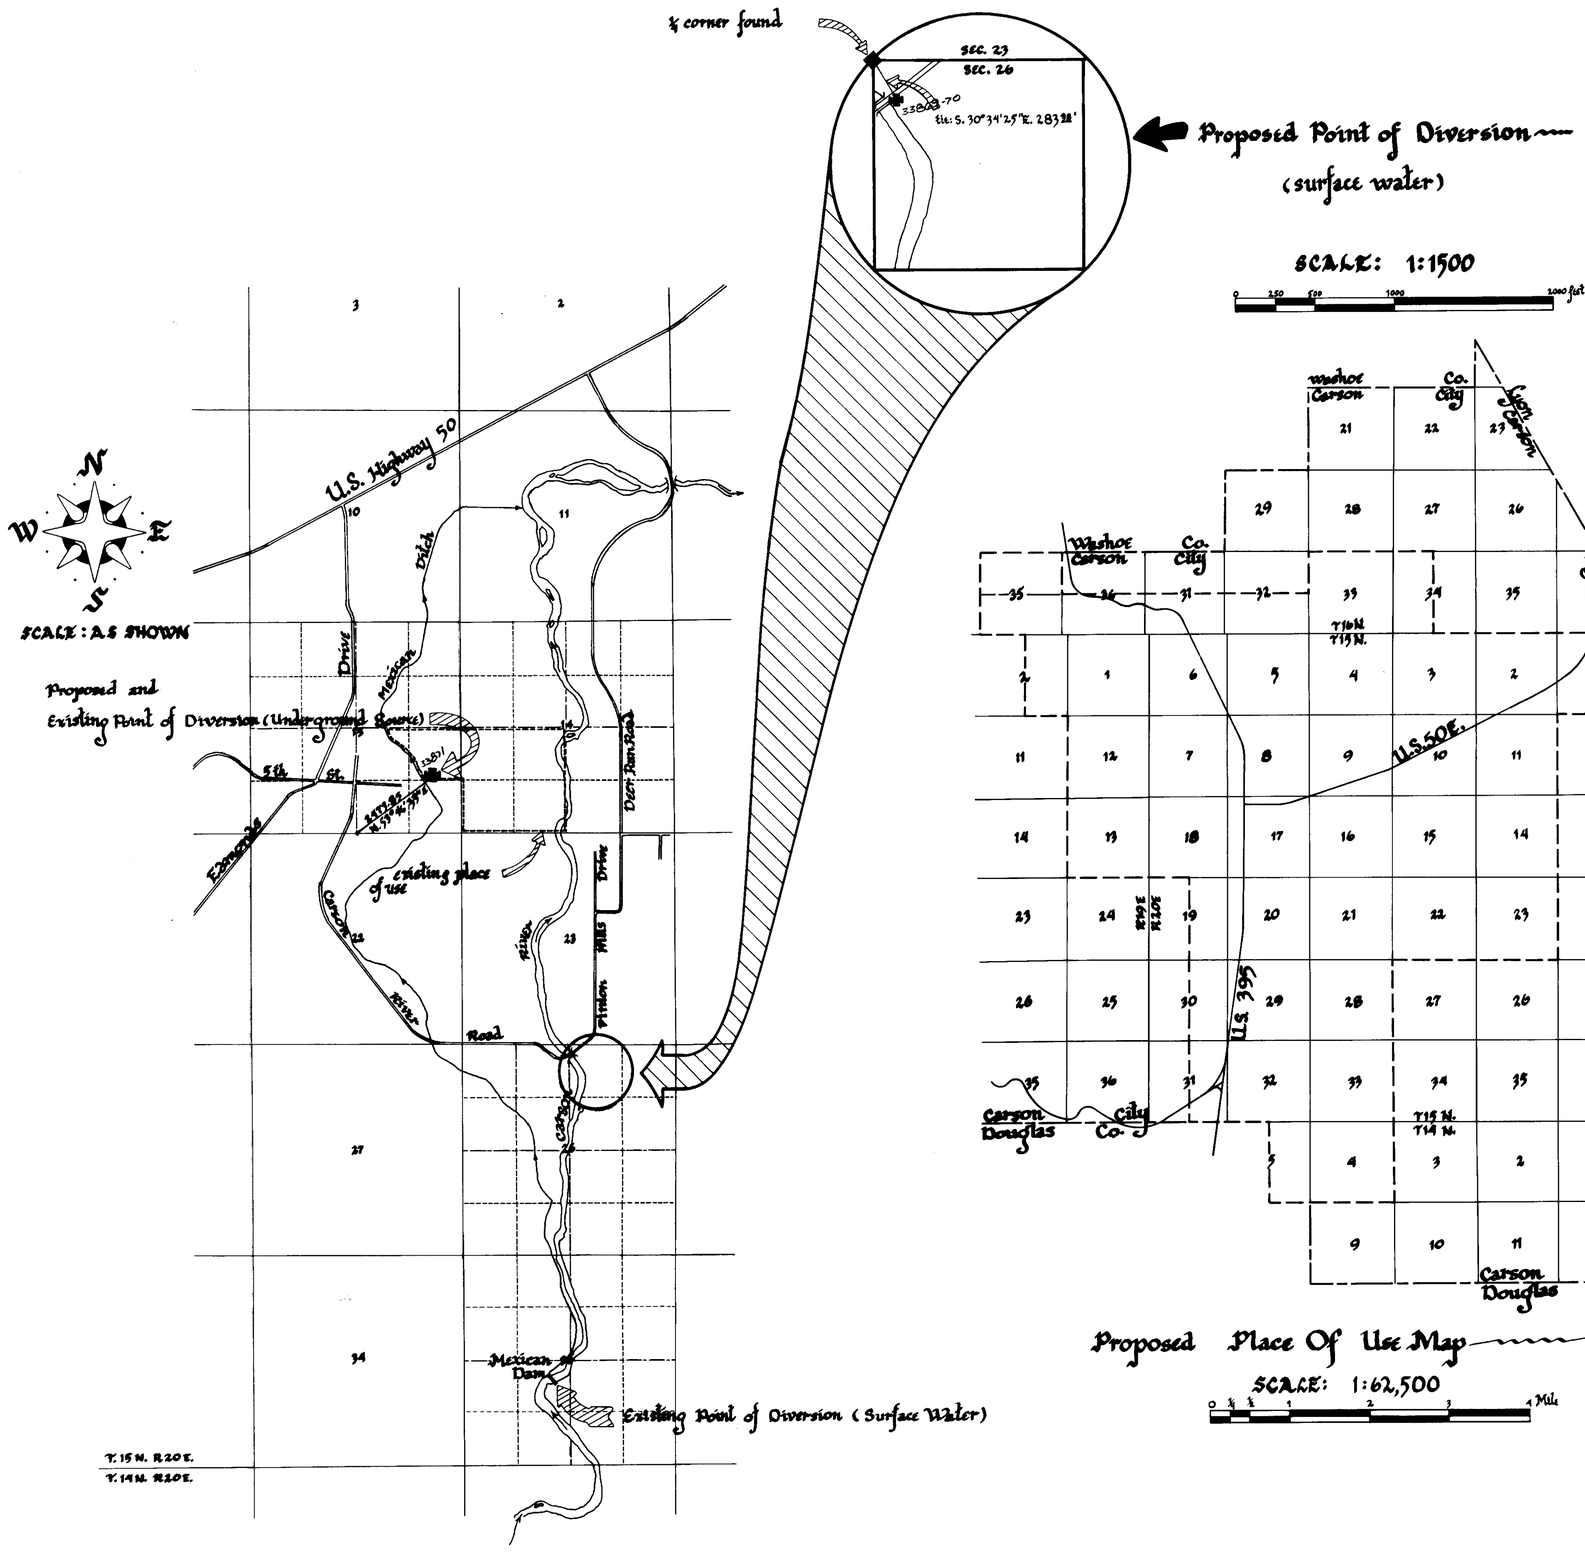

Existing Points of Diversion and Place of Use Map with Proposed Points of Diversion

SCALE: 1:24,000

1000 0 1000 2000 3000 4000 5000 6000 7000 feet

Proposed Place Of Use Map

SCALE: 1:62,500

0 ¼ ½ 1 2 3 4 Mile

STATE of NEVADA }
CARSON CITY } ss

I, LAWRENCE A. WERNER, being first duly sworn, depose and say that this map, consisting of 1 sheet, has been correctly drawn to the designated scale from field notes of a survey made under my supervision and direction, between the 23rd day of August and the 26th day of August; that it truly represents the proposed location and extent of the works used to divert water from the Carson River, Mexican Ditch, and an underground source in Carson City, by Lynn Armstrong Terry, for municipal purposes. That the proposed point of diversion, the location and names of all other works which will cross or connect with the existing works, and the boundry of all lands, showing by 40-acre subdivisions the areas proposed to be used, are fully and correctly designated thereon.

Lawrence A. Werner
Lawrence A. Werner #490

Subscribed and sworn to before me this 5th day of October, 1977

Notary Public in and for Carson City, Nevada.

Kemp

33869-71

(S)

Map to accompany changes in point of diversion, method, and place of use for municipal purposes by Lynn Armstrong Terry from underground source & surface water

33871 CERTIFICATE NO. 18076 ISSUED 7-29-11

FILED
OCT 6 1977
STATE ENGINEER'S OFFICE

51746 33871 33870 33869