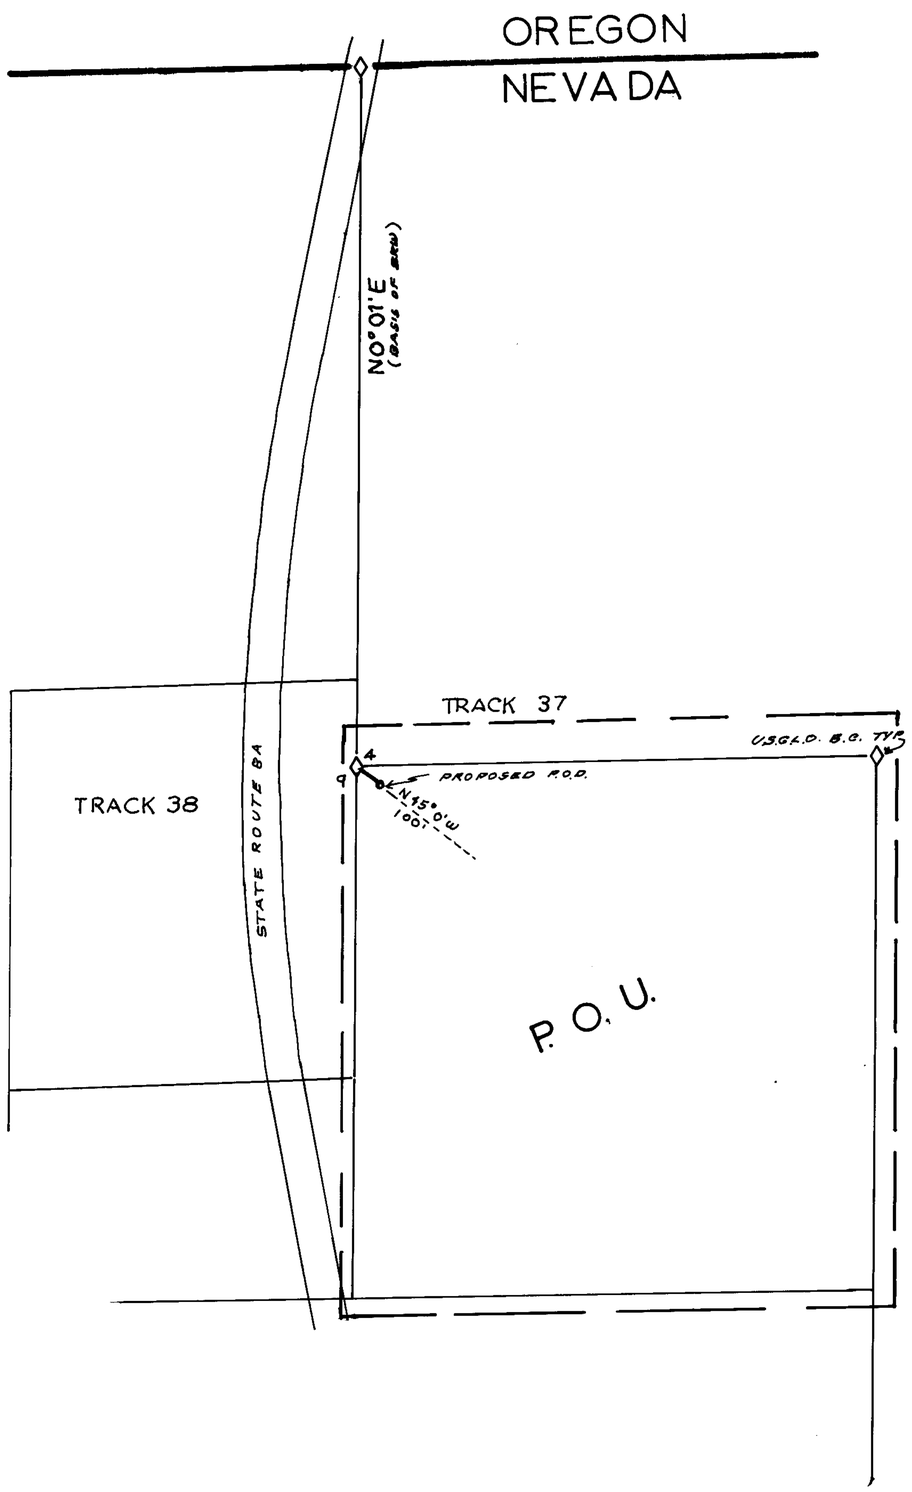

T47N R30E M.D.B.&M.
SEPT 21 1977

STATE OF NEVADA
COUNTY OF HUMBOLDT } SS.

I, **C.H. KETCHAM**, BEING FIRST DULY SWORN SAY THAT THIS MAP OF 1 SHEET HAS BEEN CORECTLY DRAWN TO THE DESIGNATED SCALE FROM FIELD NOTES OF A SURVEY MADE BY ME ON 13 DAY OF JULY 1971, THAT IT TRULY AND CORRECTLY REPRESENTS THE PROPOSED LOCATION & EXTENT OF THE WORKS USED TO DIVERT WATER FROM **UNDERGROUND** IN **HUMBOLDT COUNTY** BY **WILLIAM T. STEPHEN** FOR **IRRIGATION** PURPOSES. THAT THE POINT OF DIVERSION, THE LOCATION, AND SIZE OF DIVERTING CHANNEL, & MEASURING DEVICES, THE LOCATION, EXTENT OF LANDS OWNED OR CONTROLED BY THE APPLICANT UPON WHICH WATER APPLIED FOR UNDER APPLICATION IS USED TOGETHER WITH THE AREA AND KIND OF CULTURE IN EACH 40 AC. SUBDIVISION, & THE LOCATION & NAMES OF ALL OTHER WORKS OR STREAMS WHICH ARE CROSSED BY OR CONNECTED WITH SAID WORKS ARE FULLY & CORRECTLY DESIGNATED THEREON.

C. H. Ketcham
STATE WATER-RIGHT SURVEYOR

SUBSCRIBED & SWORN TO BEFORE ME THIS 26th DAY OF Sept., 1977.

Sharon Bankofier
NOTARY PUBLIC IN AND FOR HUMBOLDT CO. NEVADA

SHARON BANKOFIER
Notary Public - State of Nevada
HUMBOLDT COUNTY
My Comm. Expires Jan. 26, 1978

33946

0' 50' 100' 150' 200' 300' 400' 500' 600'
SCALE 1" = 200'

MAP
TO ACCOMPANY APPLICATION TO APPROPRIATE WATER FOR IRRIGATION

BY WILLIAM T STEPHEN

FROM UNDERGROUND

OFFICE
STATE ENGINEER
1978 MAR 6 AM 11 40

33996