SECTION	SUBDIVISION	TOWNSHIP	RANGE	CULTIVATED ACREAGE	DESCRIPTION OF CULTURE	
12	NW1/4 SE1/4	12 N.	61 E.	14.900	Alfalfa	
12	NW1/4 SE1/4	12 N.	61 E.	3.743	Grasses	
		TOTAL ACREAGE =		18.643 Acs.		

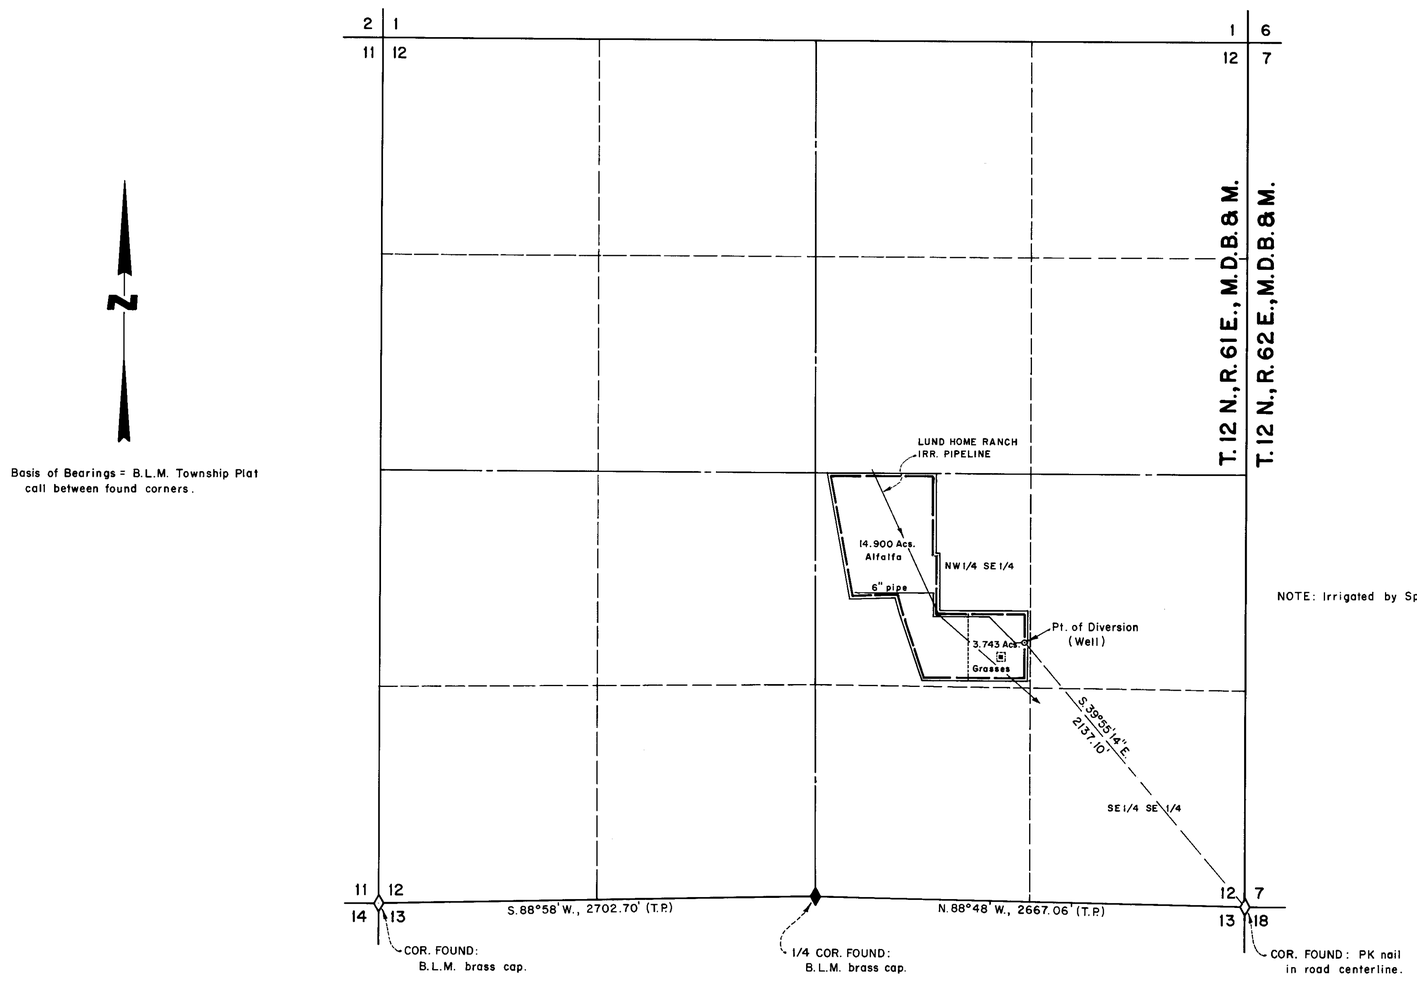

STATE OF NEVADA }
County of White Pine }

I, Richard W. Forman, being first duly sworn, depose and say that this map, consisting of one sheet, has been correctly drawn to the designated scale from field notes of a survey made by me on the 22nd day of October, 1986; that it truly and correctly represents the location and extent of the works used to divert water from Underground Sources in White Pine County by Leroy E. Mangum or V. Arlene Mangum for Irrigation and Domestic purposes under Application No. 33991. That the point of diversion, the location and size of the diverting channel or conduit, location and description of all measuring devices, the location and extent of lands owned or controlled by the applicant upon which water applied for under Application No. 33991 is used, together with the area and kind of culture in each 40-acre subdivision, and the location and names of all other works or streams which are crossed by or connected with said works are fully and correctly designated thereon.

State Water Right Surveyor

Subscribed and sworn to before me this 22ND day of October, 1986, 1985.
Notary Public in and for White Pine County, Nevada.

Richard A. Buston

MARCIA FORMAN
Notary Public State of Nevada
White Pine County, Nevada
Commission Expires Feb. 18, 1986

RICHARD A. BUSTOS
Notary Public State of Nevada
[illegible] White Pine County
[illegible] EXPIRES JUNE 9, 1990

'85 JUN 18 P2:21
STATE ENGINEER'S OFFICE

500 0 500 1000 1500
Scale ~ 1" = 500'

CERTIFICATE NO. 11665 ISSUED [illegible]

FILED
OCT 28 1986
STATE ENGINEER'S OFFICE

Revised 10-22-86

SURVEYED & MAPPED BY
BOUNDY & FORMAN, INC.
ELY, NEVADA
APRIL, 1985

MAP TO ACCOMPANY
PROOF OF BENEFICIAL USE
UNDER PERMIT No. 33991

FOR IRRIGATION & DOMESTIC

BY LEROY E. MANGUM or V. ARLENE MANGUM

FROM UNDERGROUND SOURCES

83053T ~~[illegible]~~ 33991