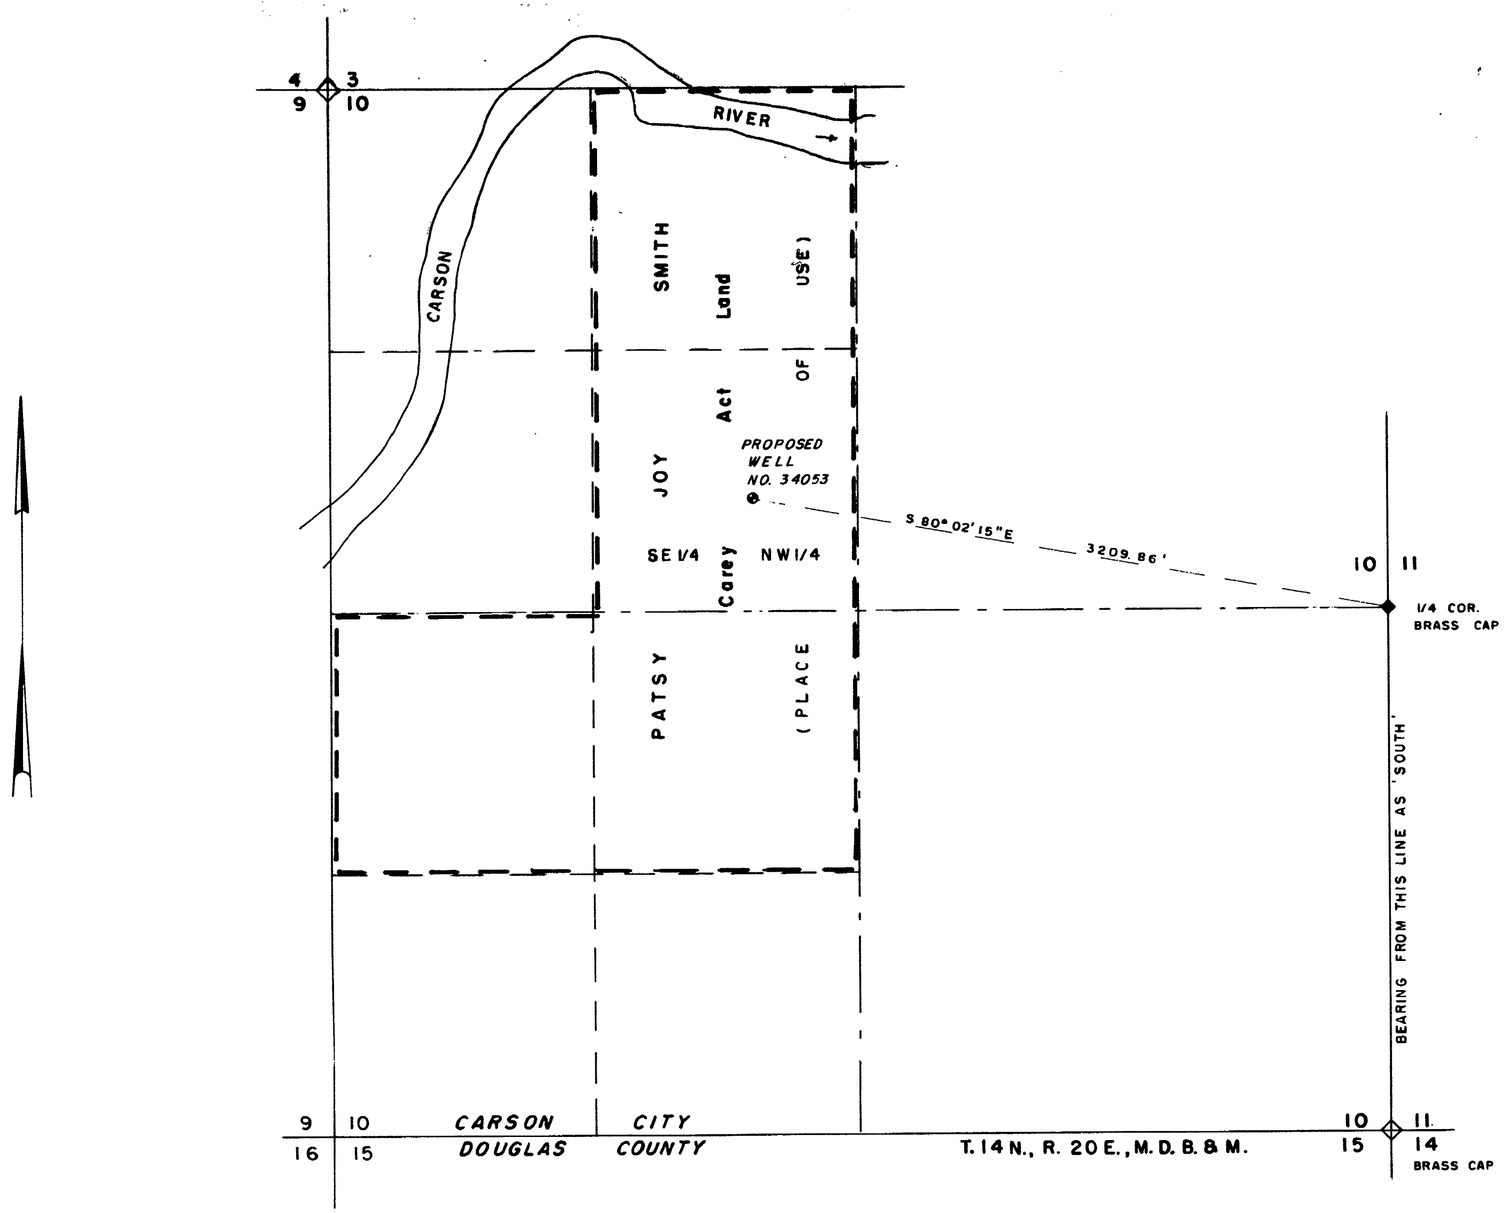

STATE of NEVADA }
CARSON CITY } S.S.

I, Walter G. Reid, being first duly sworn, depose and say that this map, consisting of one sheet, has been correctly drawn to the designated scale from field notes of a survey made by me on the 1st day of November, 1977; that it truly and correctly represents the proposed location and extent of the works used to divert water from an underground source in Carson City, by Patsy Joy Smith for irrigation and domestic purposes.
That the proposed point of diversion, the approximate location and size of the diverting channel, all reservoirs or basins, the location and names of all other works which will cross or connect with the proposed works, and the boundary of all lands, showing by 40-acre subdivisions the areas to be irrigated, are fully and correctly designated thereon.

Walter G. Reid
State Water Right Surveyor

Subscribed and sworn to before me this 9th day of Nov, 1977.

Jean Williams

JEAN WILLIAMS
NOTARY PUBLIC - NEVADA
CARSON CITY
My Commission Expires Sept. 24, 1980

SCALE - 1" = 400'

0 100 200 400 800 1200 1600 2000

MAP
TO ACCOMPANY APPLICATION
TO APPROPRIATE WATER
FOR IRRIGATION AND DOMESTIC
BY PATSY JOY SMITH
FROM UNDERGROUND SOURCE

FILED
NOV 9 1977
STATE ENGINEER'S OFFICE

PUT ON 5 PAT

34053