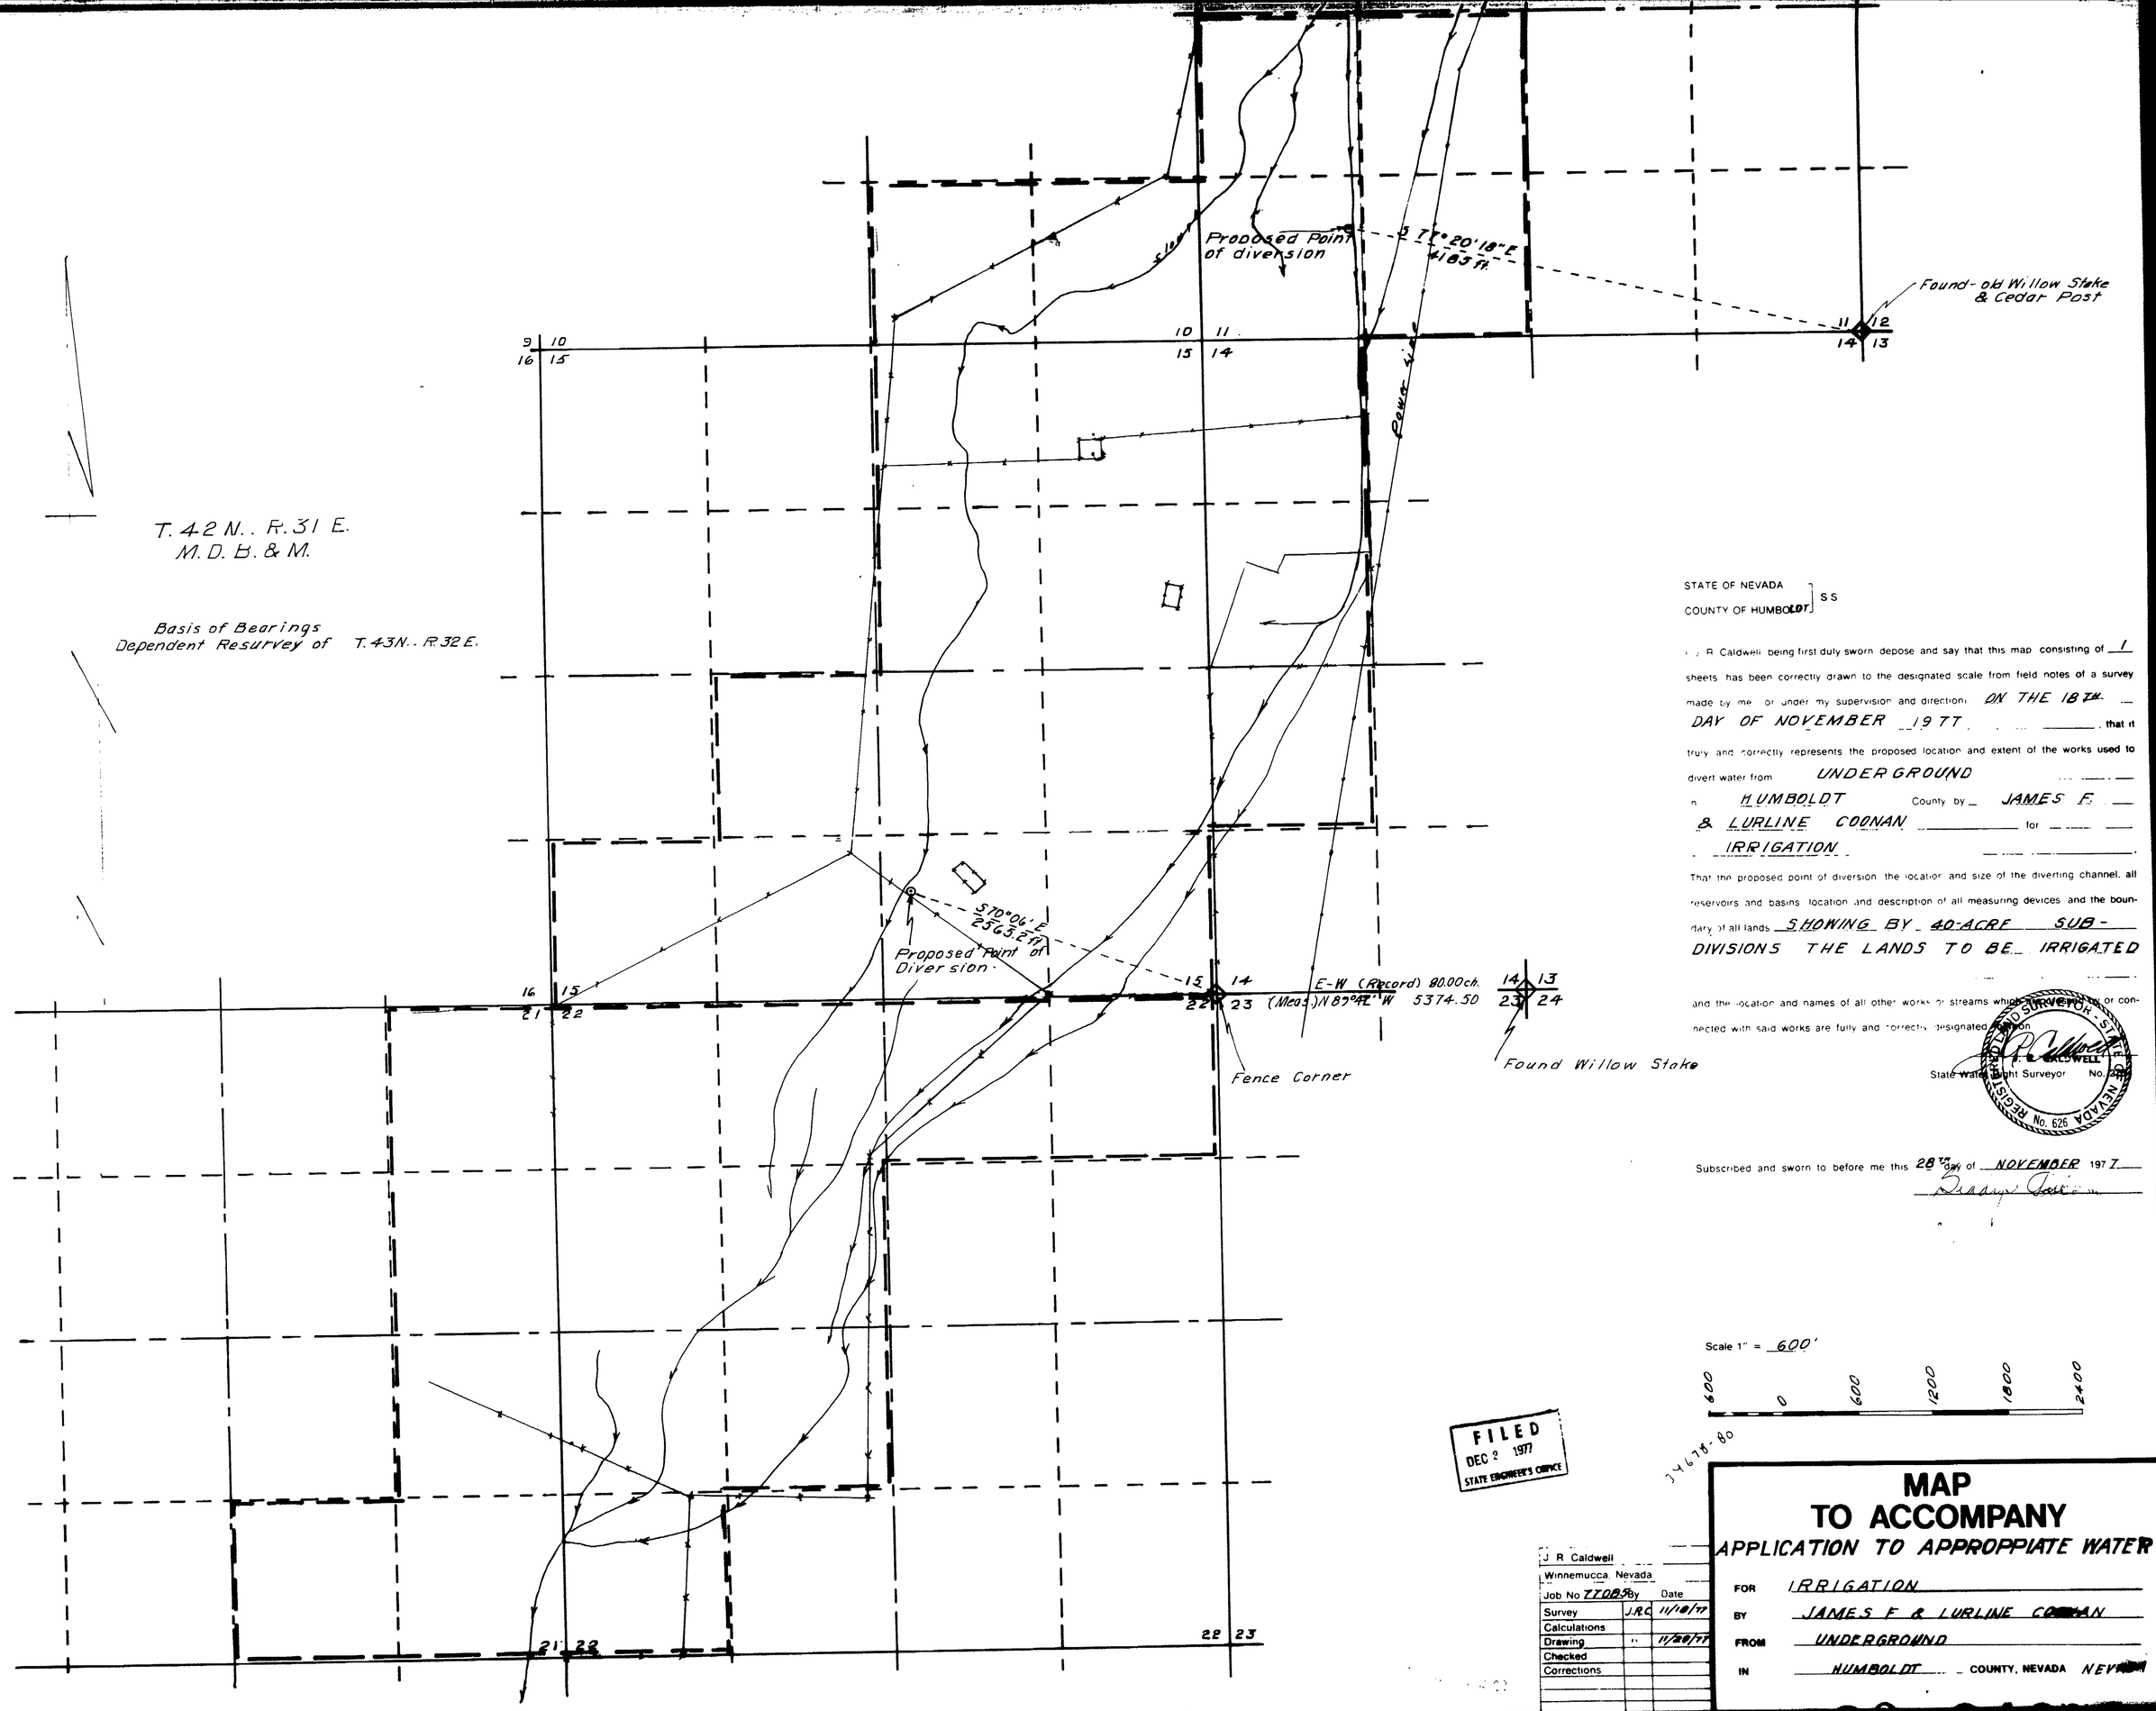


STATE OF NEVADA
COUNTY OF HUMBOLDT } S S

I, J. R. Caldwell being first duly sworn depose and say that this map consisting of 1 sheets has been correctly drawn to the designated scale from field notes of a survey made by me or under my supervision and direction, ON THE 18TH DAY OF NOVEMBER 1977, that it truly and correctly represents the proposed location and extent of the works used to divert water from UNDERGROUND in HUMBOLDT County by JAMES F. & LURLINE COONAN for IRRIGATION.

That the proposed point of diversion, the location and size of the diverting channel, all reservoirs and basins, location and description of all measuring devices, and the boundary of all lands SHOWING BY 40-ACRE SUB-DIVISIONS THE LANDS TO BE IRRIGATED

and the location and names of all other works or streams which intersect, join or connected with said works are fully and correctly designated thereon.

J. R. CALDWELL
State Water Right Surveyor No. 626

REGISTERED SURVEYOR STATE OF NEVADA No. 626

Subscribed and sworn to before me this 28TH day of NOVEMBER 1977

Deanna Jackson

Scale 1" = 600'

600 0 600 1200 1800 2400

FILED
DEC 2 1977
STATE ENGINEER'S OFFICE

34678-80

| | | |
|---|---|---|
| J. R. Caldwell | | |
| Winnemucca, Nevada | | |
| Job No 77085 | By | Date |
| Survey | J.R.C | 11/18/77 |
| Calculations | | |
| Drawing | " | 11/28/77 |
| Checked | | |
| Corrections | | |

# MAP TO ACCOMPANY APPLICATION TO APPROPPIATE WATER

FOR IRRIGATION

BY JAMES F & LURLINE COONAN

FROM UNDERGROUND

IN HUMBOLDT COUNTY, NEVADA NEVADA

34680 34678