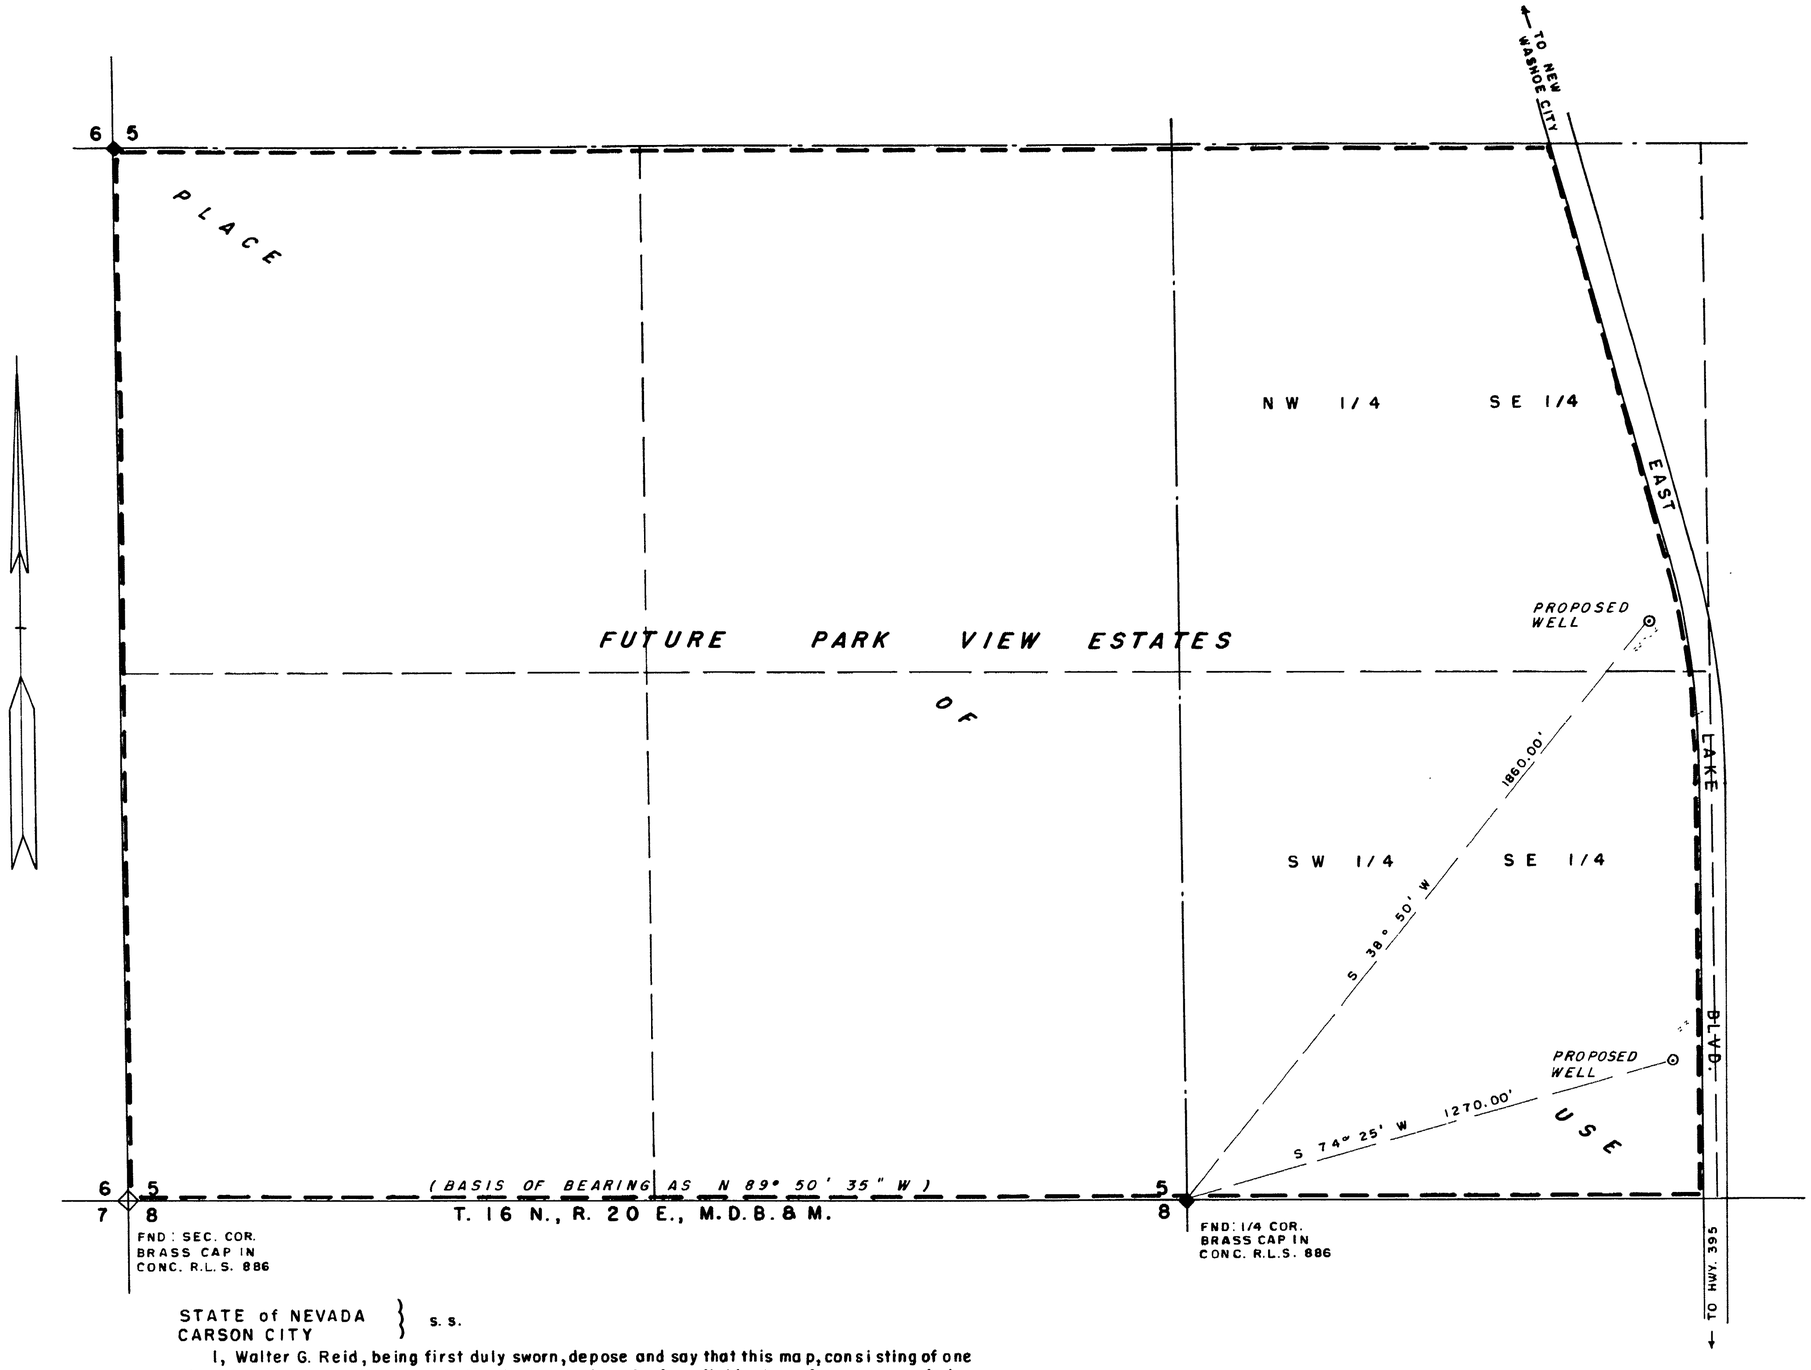

STATE of NEVADA
CARSON CITY } s. s.

I, Walter G. Reid, being first duly sworn, depose and say that this map, consisting of one sheet, has been correctly drawn to the designated scale from field notes of a survey made by me on the 2nd. day of December, 1977, that it truly and correctly represents the proposed location and extent of the works used to divert water from an underground source in Washoe County by, John Serpa, for Quasi-Municipal Subdivision purposes. That the proposed point of diversion, the approximate location and size of the diverting channel, or other conduit, the place and manner of use, and the location and names of all other works or streams which are crossed by, or connected with the said works are fully and correctly designated thereon.

Walter G. Reid
State Water Right Surveyor

Subscribed and sworn to before me this 14th day of Dec, 1977.

JEAN WILLIAMS
NOTARY PUBLIC - NEVADA
CARSON CITY
My Commission Expires Sept 23, 1981

Jean Williams

SCALE: 1" = 200'

0 50 100 200 400 600 800 1000

FILED
DEC 14 1977
STATE ENGINEER'S OFFICE

MAP
TO ACCOMPANY APPLICATION
TO APPROPRIATE WATER FOR
QUASI-MUNICIPAL (SUBDIVISION)
BY JOHN SERPA
FROM UNDERGROUND SOURCE

38077 38076 34734 34733