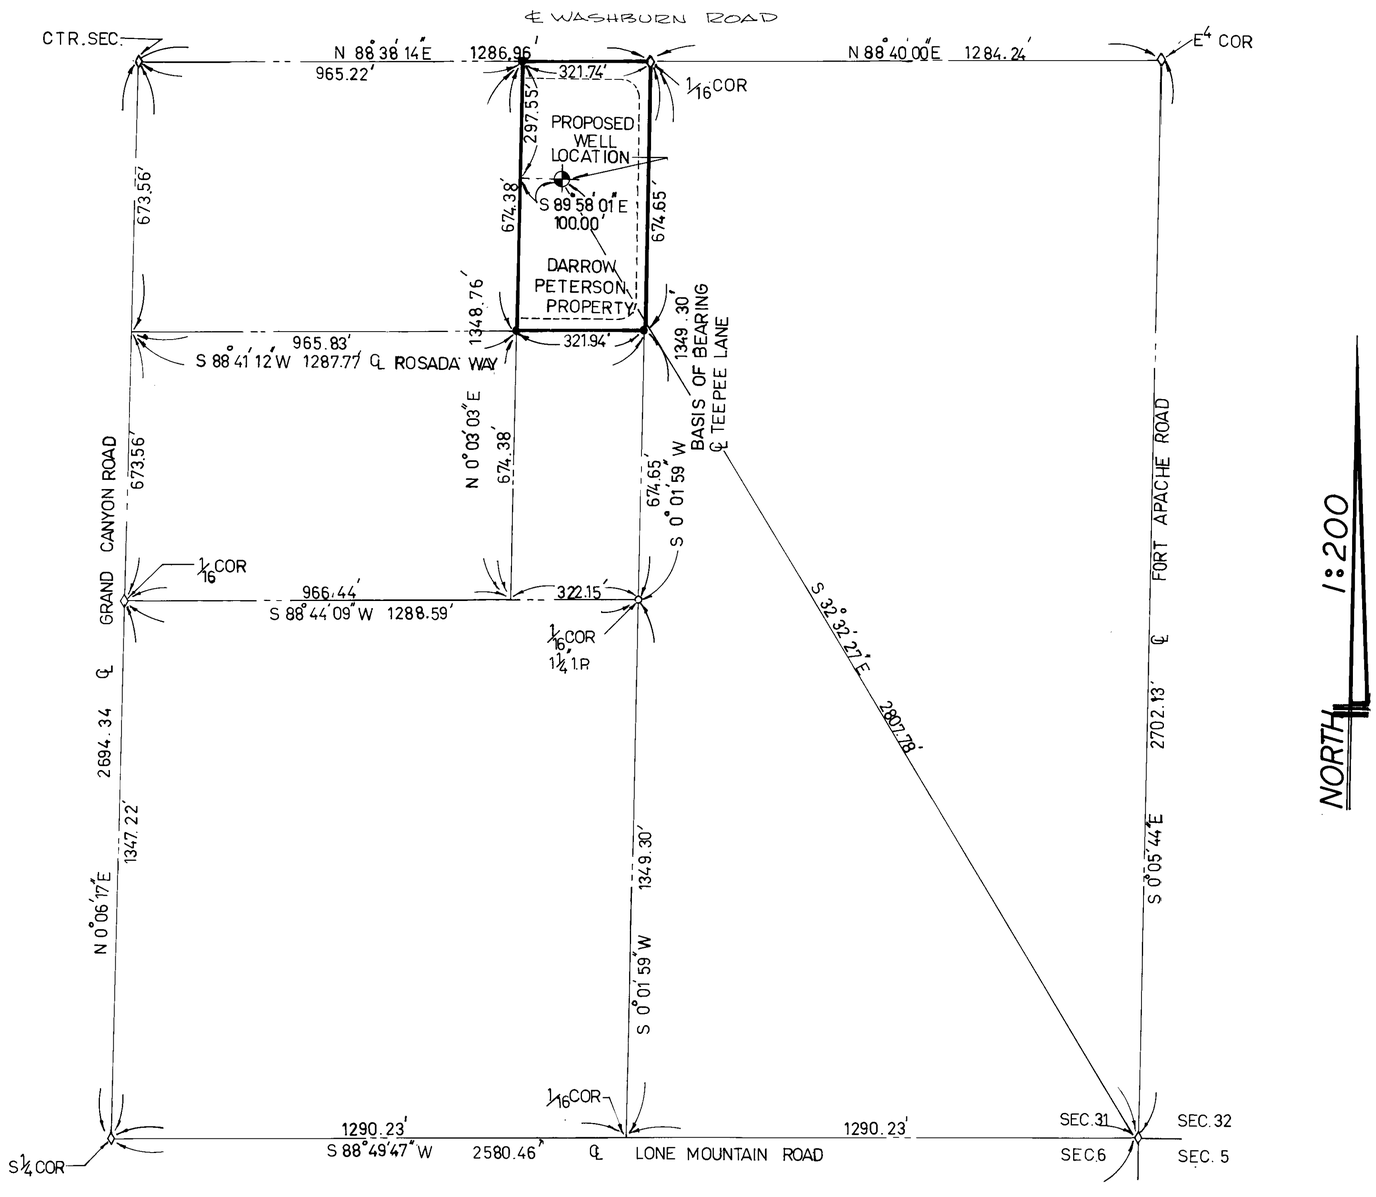

SOUTHEAST QUARTER: SECTION 31, T 19 S, R 60 E

MDB & M, CLARK COUNTY, NEVADA

STATE OF NEVADA
COUNTY OF CLARK } SS

I, TEVFIK TUREGUN, BEING FIRST DULY SWORN, DEPOSE AND SAY THAT THIS MAP CONSISTING OF ONE SHEET, HAS BEEN CORRECTLY DRAWN TO THE DESIGNATED SCALE FROM FIELD NOTES OF A SURVEY MADE UNDER MY SUPERVISION AND DIRECTION BETWEEN THE 13TH DAY OF JANUARY 1978 AND THE 14TH DAY OF JANUARY 1978; THAT IT TRULY AND CORRECTLY REPRESENTS THE PROPOSED LOCATION AND EXTENT OF THE WORKS USED TO DIVERT UNDERGROUND WATER FROM THE LASVEGAS ARTESIAN BASIN, CLARK COUNTY, NEVADA BY DARROW PETERSON, 3642 IRWIN AVENUE, NORTH LAS VEGAS, NEVADA; THAT THE WATER TO BE DIVERTED SHALL BE USED FOR DOMESTIC PURPOSES; AND, THAT THE EXTENT OF THE LANDS OWNED OR CONTROLLED BY THE APPLICANT UPON WHICH WATER IS BEING APPLIED FOR ARE FULLY AND CORRECTLY DESCRIBED HEREON.

TEVFIK TUREGUN, PE
STATE WATER RIGHTS SURVEYOR
NEVADA CERTIFICATE NO. 287

SUBSCRIBED AND SWORN TO BEFOR ME THIS 18TH DAY OF JANUARY, 1978

_____ SEAL
JACK PARVIN
NOTARY PUBLIC IN AND FOR
CLARK COUNTY, NEVADA

BASIS OF BEARING

THE EAST LINE OF NW¼ OF THE SE¼ OF SEC. 31, T 19 S. R 60 E, MDB & M, CLARK COUNTY, NEVADA PER RECORD SURVEY FILE 13, PAGE 92 ON FILE IN THE OFFICE OF THE COUNTY RECORDER; I.E.; S 0° 01' 59" W

LEGEND

◇ BLM BRASS MONUMENT FOUND
● SET 2"x 2" HUB & TACK
○ FOUND MONUMENT AS SHOWN

0 50 100 200 400 600 800
GRAPHIC SCALE IN FEET
1" = 200'

FILED
JAN 18 1978
STATE ENGINEER'S OFFICE

34907 49050

MAP TO ACCOMPANY APPLICATION
TO APPROPRIATE WATER
FOR: QUASI-MUNICIPAL & DOMESTIC USE
BY: DARROW L. PETERSON
FROM: THE LAS VEGAS ARTESIAN BASIN
CLARK COUNTY, NEVADA
SHEET 1 OF 1

49050 13 34907