PLACE OF USE

SW¼ SE¼ NW¼ SE¼, SE¼ SE¼ NW¼ SE¼ SECTION 14, T.22 S., R.60 E. M.D.M., CLARK COUNTY, NEVADA.

NW¼ NE¼ SW¼ SE¼, SE¼ NE¼ SW¼ SE¼, NE¼ SE¼ SW¼ SE¼ AND N½ NE¼ NW¼ SW¼ SE¼ SECTION 14 T.22 S., R.60 E. M.D.M., CLARK COUNTY, NEVADA.

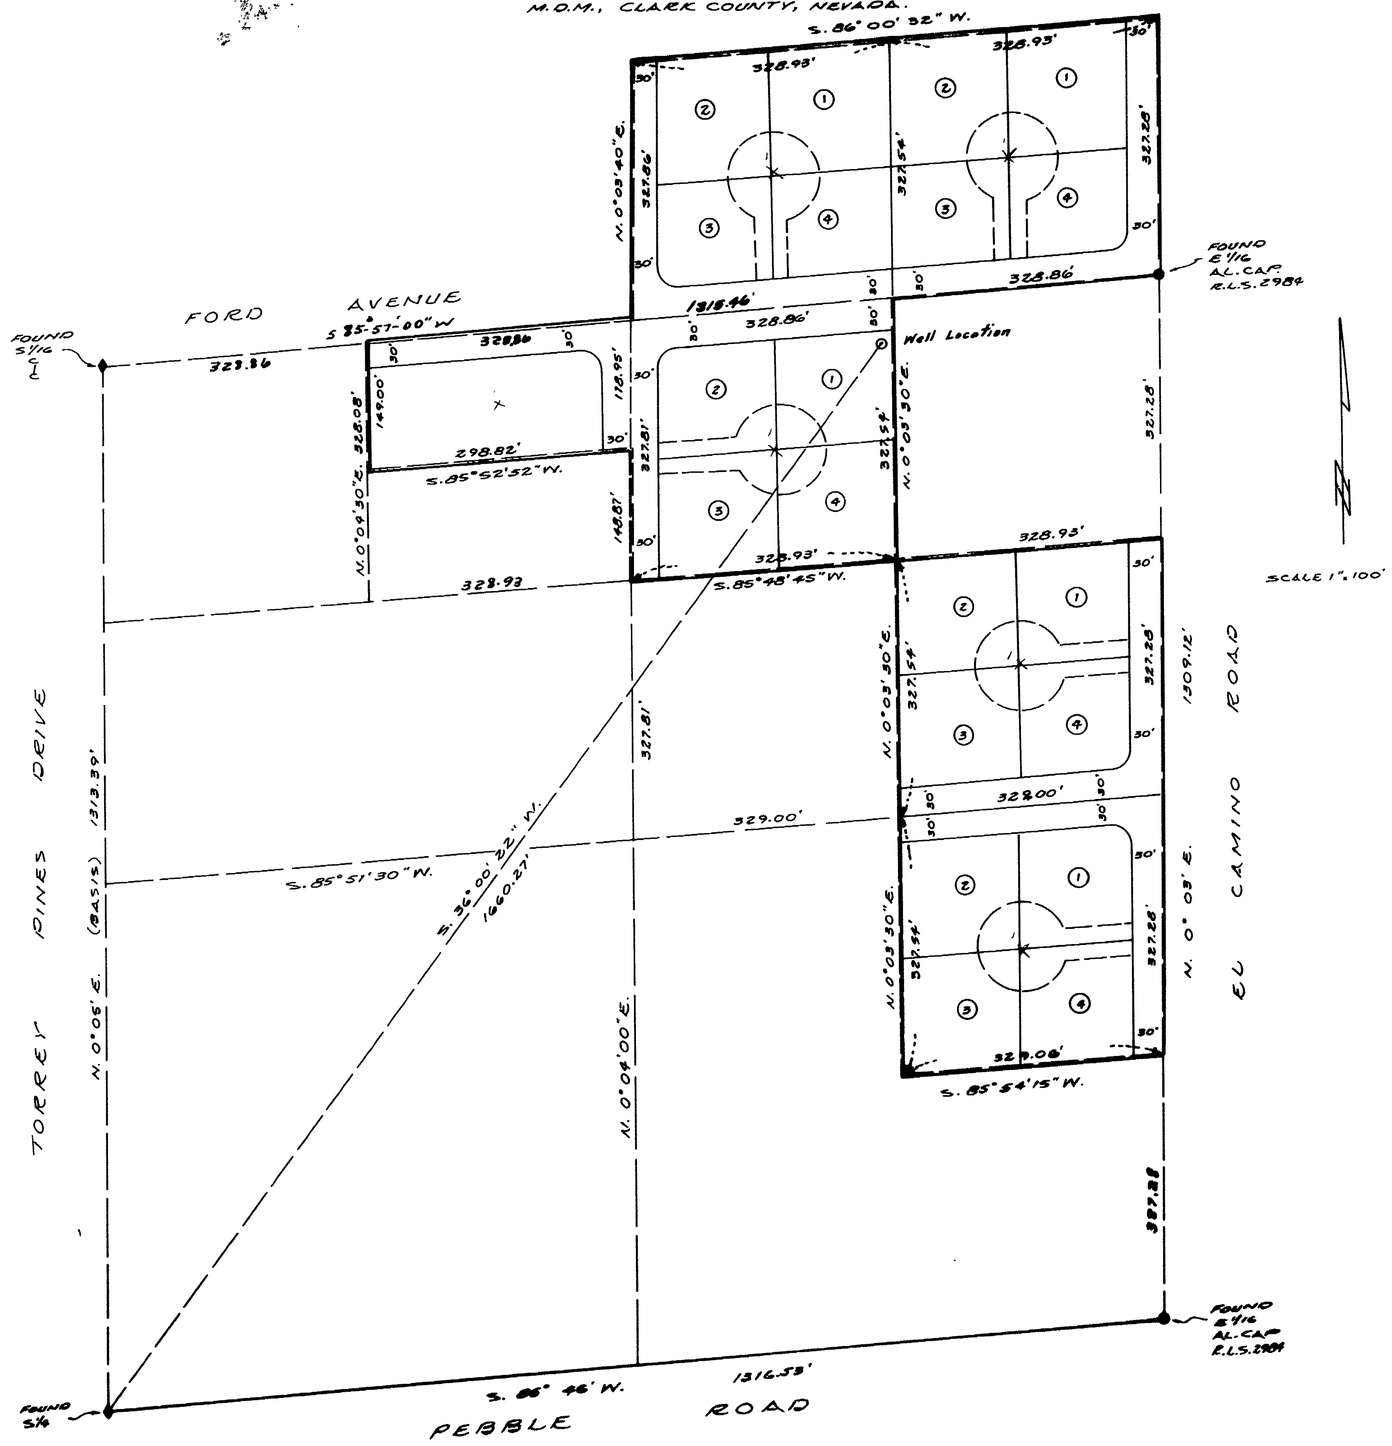

POINT OF DIVERSION

SW¼ SE¼ SECTION 14, T.22 S., R.60 E., M.D.M., CLARK COUNTY, NEVADA.

I, WAYNE M. HINK, BEING FIRST DULY SWORN, DEPOSE AND SAY THAT THIS MAP, CONSISTING OF ONE SHEET, IS CORRECTLY DRAWN TO THE DESIGNATED SCALE FROM FIELD NOTES OF A SURVEY MADE BY ME ON Jan. 20, 1978 THAT IT TRULY REPRESENTS THE LOCATION AND EXTENT OF THE WORKS USED TO DIVERT WATER FROM THE LAS VEGAS ARTESIAN BASIN BY CHARLES DI SILVESTI FOR "QUASI-MUNICIPAL-SUBDIVISION USE" AND THAT THE BOUNDARIES OF THE LANDS EMBODIED IN THE TRACT OWNED BY THE APPLICANT AND UPON WHICH IT IS PROPOSED TO USE THE WATER APPLIED FOR ARE FULLY AND CORRECTLY DESIGNATED THEREON.

Wayne M. Hink
STATE WATER RIGHT SURVEYOR
CERTIFICATE 334.

REGISTERED LAND SURVEYOR - STATE OF NEVADA
WAYNE M. HINK
No. 2051

SUBSCRIBED AND SWORN TO BEFORE ME THIS 1st DAY OF February, 1978

Gloria Campman
NOTARY PUBLIC IN AND FOR CLARK COUNTY, NEVADA.

GLORIA CAMPMAN
Notary Public - State of Nevada
COUNTY OF CLARK
My Commission Expires Nov. 19, 1980

MY COMMISSION
Nov. 19 - 1980

BASIS OF BEARING

(N.0°05'00"E.) BEING THE EAST LINE OF THE SW¼ OF SECTION 14, T.22 S., R.60 E., M.D.M., CLARK COUNTY, NEVADA, AS SHOWN ON FILE WITH THE BUREAU OF LAND MANAGEMENT, WASHINGTON, D.C.

LEGEND

♦ FD. B.L.M. B.C.
● AS SHOWN

1" = 100'
0 50 100 200 300 400

FILED
FEB 28 1978
STATE ENGINEER'S OFFICE

FEB 27 PM 2 23

MAP TO ACCOMPANY APPLICATION
TO
APPROPRIATE WATER FOR
QUASI-MUNICIPAL SUBDIVISION USE
BY
CHARLES DI SILVESTI
356 DESERT INN ROAD LAS VEGAS NEV. APT. 204
89109
FROM
LAS VEGAS ARTESIAN BASIN

35045