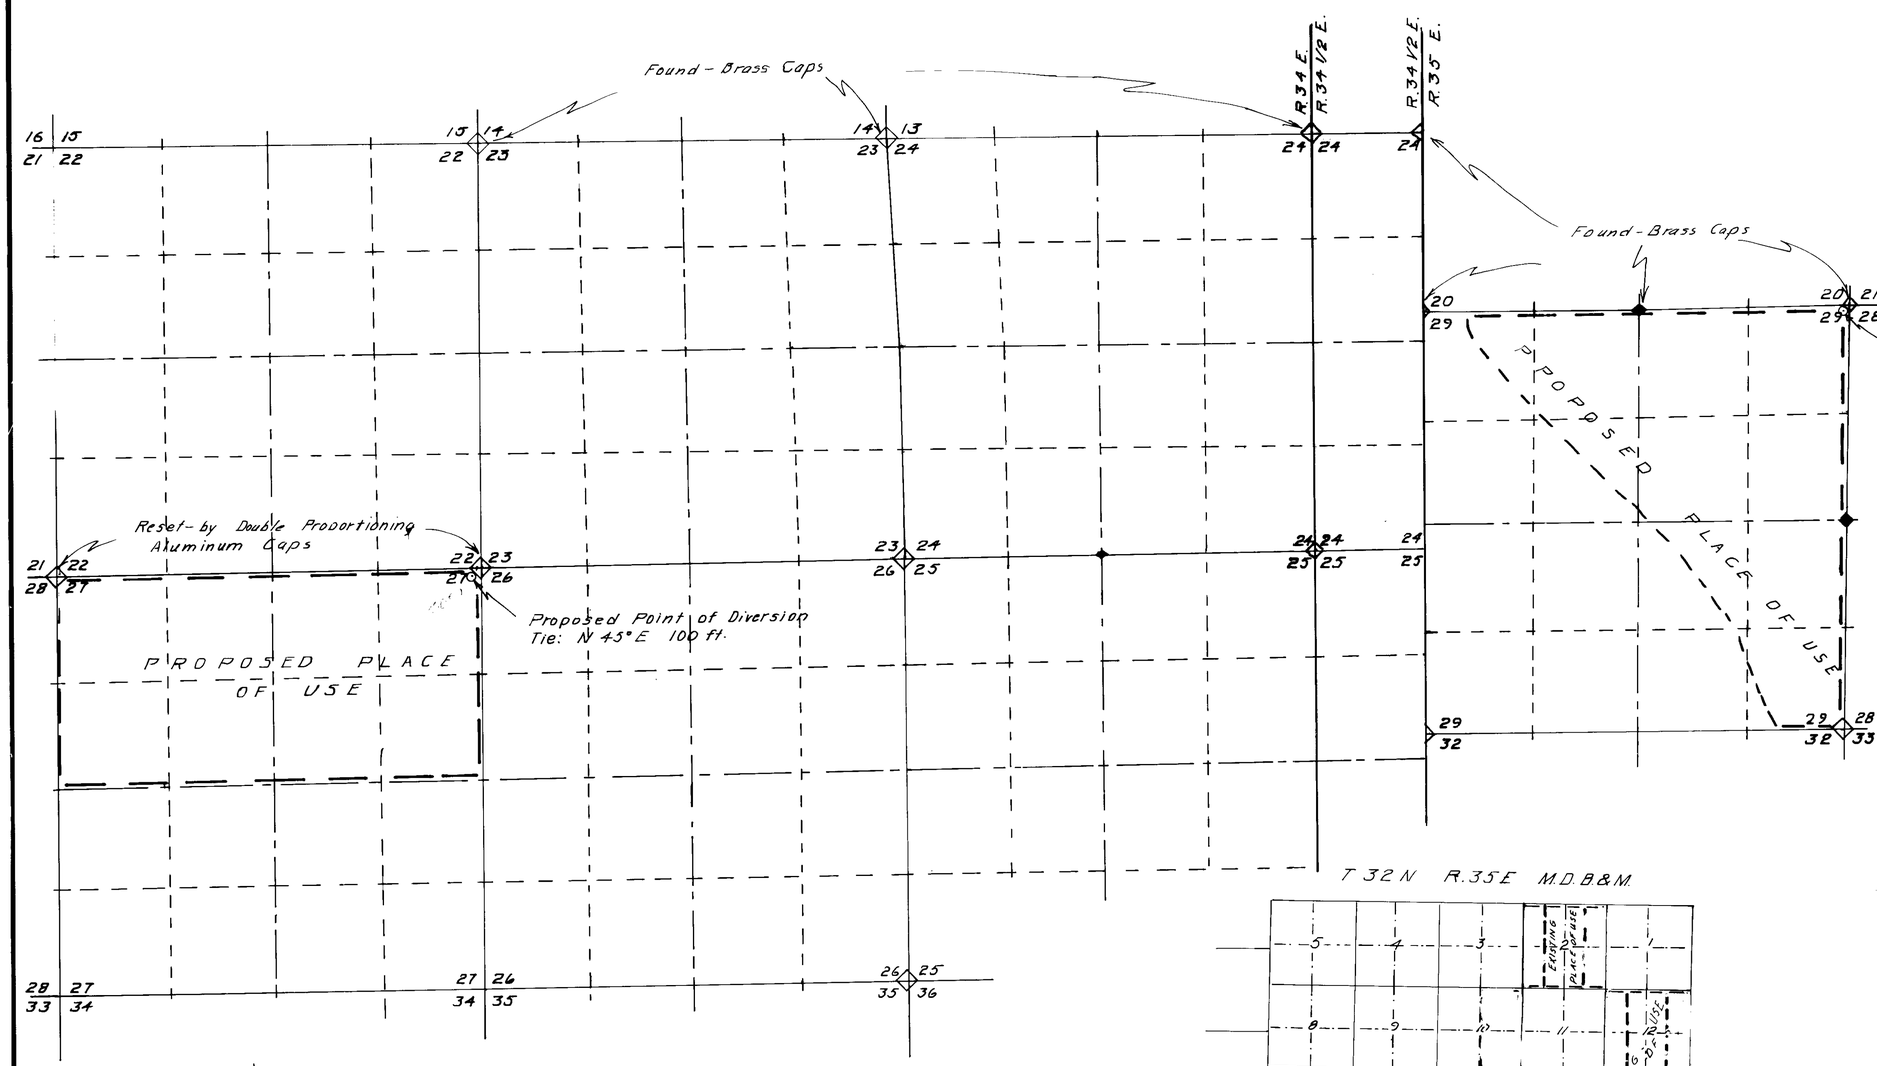

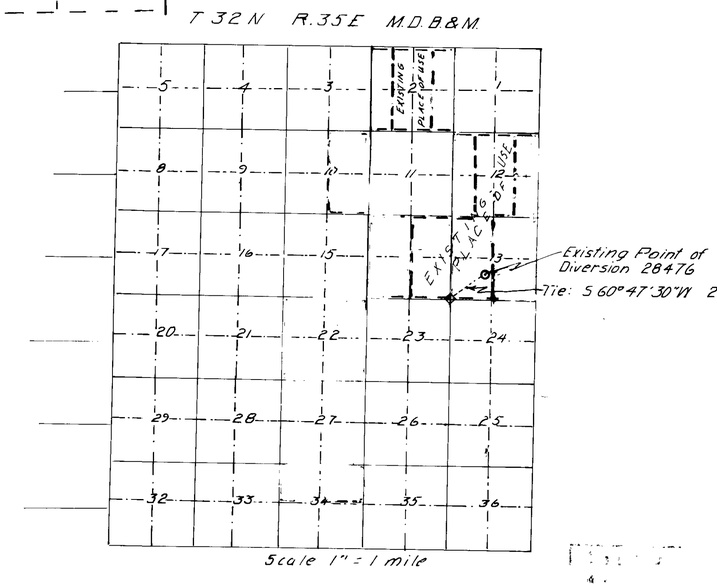

T. 33 N., R 34, 34 1/2, 35 E.
M. D. B. & M.

Basis of Bearings: –
Dependent Resurvey

STATE OF NEVADA
COUNTY OF HUMBOLDT } SS

I, J. R. Caldwell, being first duly sworn, depose and say that this map, consisting of ____ sheets, has been correctly drawn to the designated scale from field notes of a survey made by me (or under my supervision and direction), ON THE 27TH DAY OF FEBRUARY, 1977, that it truly and correctly represents the proposed location and extent of the works used to divert water from UNDERGROUND in PERSHING County, by LANE DUNCAN & ROBERT MICHAELS for IRRIGATION & DOMESTIC.

That the proposed point of diversion, the location and size of the diverting channel, all reservoirs and basins, location and description of all measuring devices, and the boundary of all lands SHOWING BY 40-ACRE SUBDIVISIONS THE LANDS TO BE IRRIGATED

and the location and names of all other works or streams which are crossed by or connected with said works are fully and correctly designated thereon.

J. R. CALDWELL
State Water Right Surveyor No. 278

Subscribed and sworn to before me this 28th day of February 1978

Humboldt County Recorder

Scale 1000'
1000 0 1000 2000 3000 4000

MAP TO ACCOMPANY

APPLICATION TO CHANGE THE POINT OF DIVERSION & PLACE OF USE

IRRIGATION & DOMESTIC

LANE DUNCAN & ROBERT MICHAELS

UNDERGROUND

PERSHING COUNTY, NEVADA

49279 43117 35056