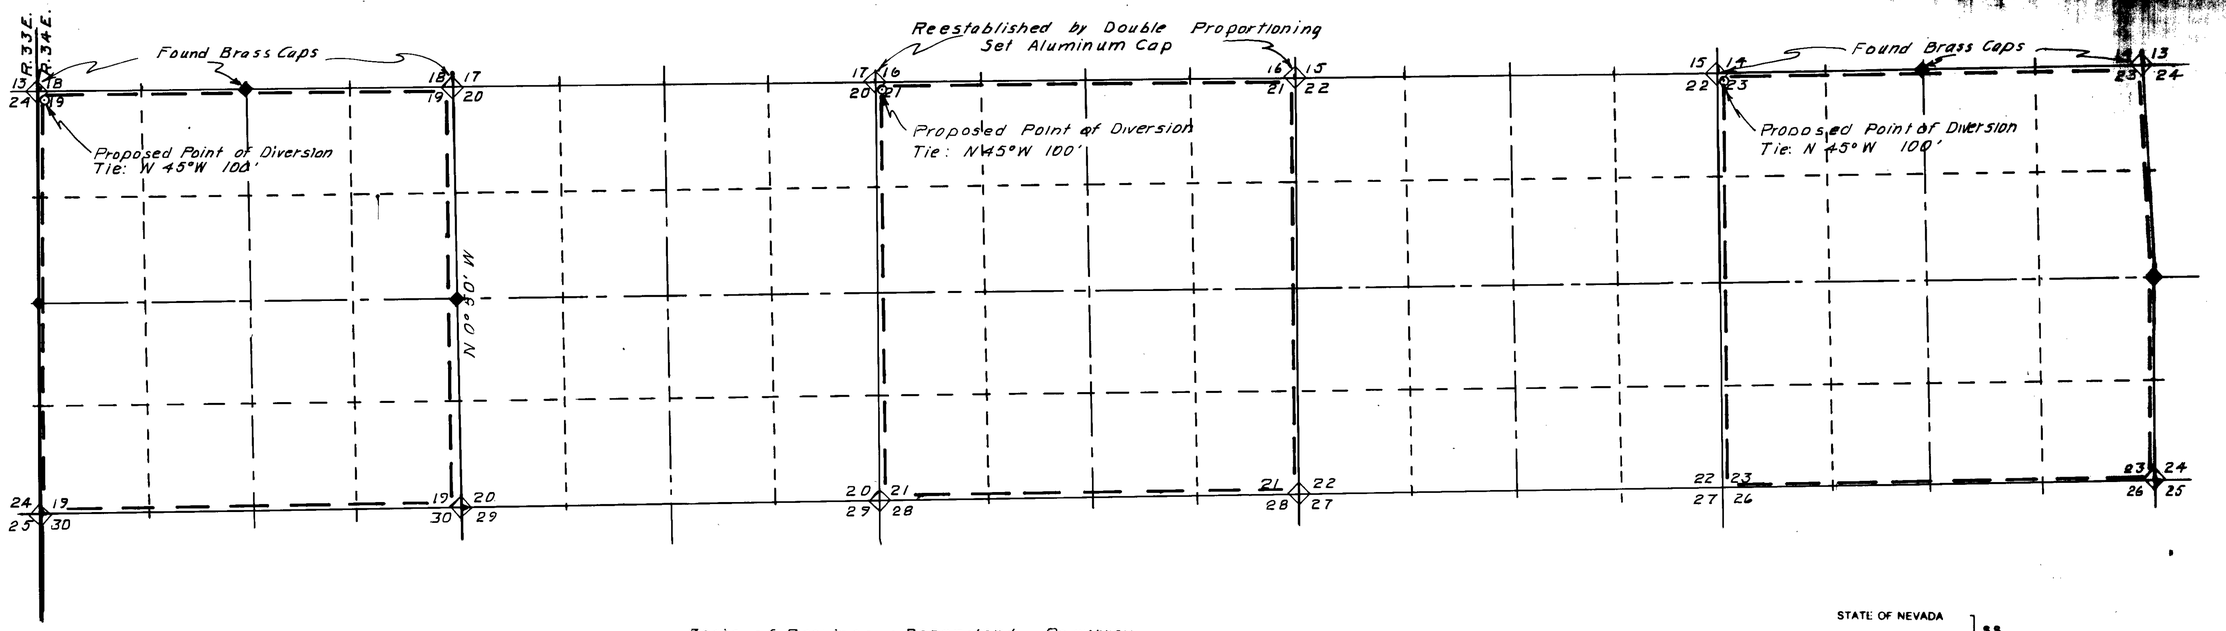

Basis of Bearings - Dependent Resurvey

T. 33N., R. 34E.,
M. D. B. & M.

STATE OF NEVADA
COUNTY OF HUMBOLDT } SS

I, J. R. Caldwell, being first duly sworn, depose and say that this map, consisting of ____ sheets, has been correctly drawn to the designated scale from field notes of a survey made by me, (or under my supervision and direction), ON THE 27TH DAY OF FEBRUARY, 1978, that it truly and correctly represents the proposed location and extent of the works used to divert water from UNDERGROUND in PERSHING County, by LANE DUNCAN & ROBERT MICHAELS for ____

That the proposed point of diversion, the location and size of the diverting channel, all reservoirs and basins, location and description of all measuring devices, and the boundary of all lands SHOWING BY 40-ACRE SUBDIVISIONS THE LANDS TO BE IRRIGATED

and the location and names of all other works or streams which are [illegible] or connected with said works are fully and correctly designated [illegible]

J. R. Caldwell
State Water Rights Surveyor

Subscribed and sworn to before me this 1st day of June 1978

HUMBOLDT COUNTY RECORDER

Scale 1" = 1000'

1000 0 1000 2000 3000 4000

FILED
JUN [illegible]
STATE ENGINEER'S OFFICE

35058-59-60

J. R. Caldwell
Winnemucca, Nevada

Job No 78010	By	Date
Survey	J.R.C.	2/27/78
Calculations		
Drawing		
Checked		
Corrections		

MAP TO ACCOMPANY
APPLICATION TO APPROPRIATE WATER

FOR IRRIGATION
BY LANE DUNCAN & ROBERT MICHAELS
FROM UNDERGROUND
IN PERSHING COUNTY, NEVADA

35060 35059 35058