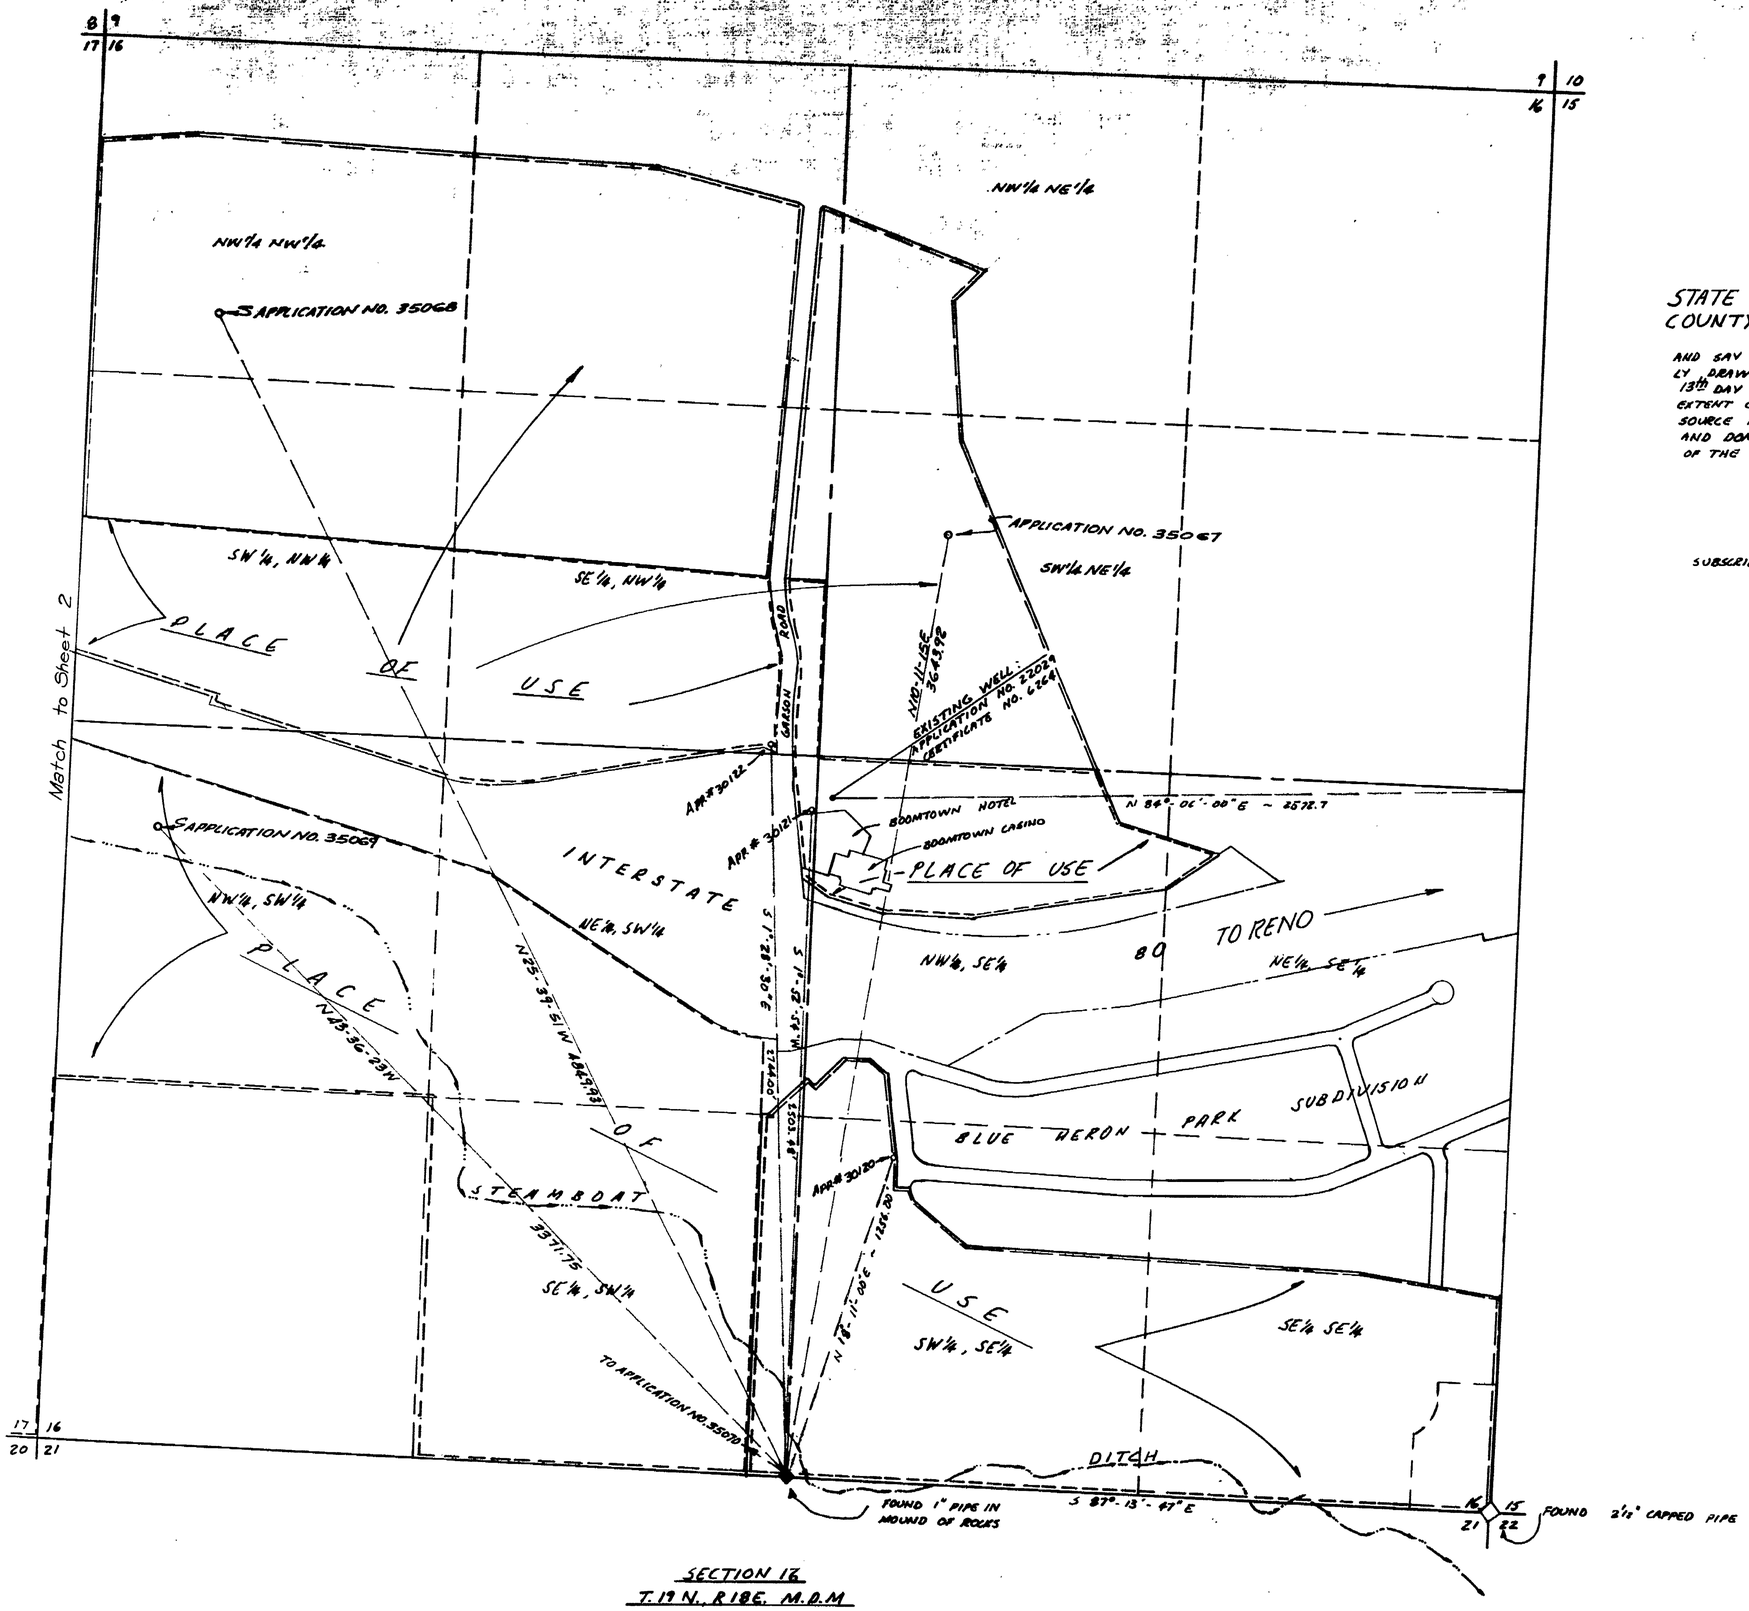

STATE OF NEVADA ss
COUNTY OF WASHOE

I, EUGENE B. LONGFIELD, BEING FIRST DULY SWORN, DEPOSE AND SAY THAT THIS MAP , CONSISTING OF TWO SHEETS, HAS BEEN CORRECTLY DRAWN TO THE DESIGNATED SCALE FROM A SURVEY MADE BY ME ON THE 13th DAY OF JUNE 1978; THAT IT TRULY REPRESENTS THE LOCATION AND EXTENT OF THE WORKS USED TO DIVERT WATER FROM AN UNDERGROUND SOURCE IN WASHOE COUNTY BY BOOMTOWN INC. FOR QUASI-MUNICIPAL AND DOMESTIC PURPOSES THAT THE POINT OF DIVERSION AND THE BOUNDARY OF THE LAND TO BE SERVED ARE FULLY AND CORRECTLY DESCRIBED THEREON.

LONGFIELD
STATE NO. 3680
STATE WATER RIGHT SURVEYOR

SUBSCRIBED AND SWORN BEFORE ME THIS 20th DAY OF July, 1978

NOTARY PUBLIC

BASIS OF BEARINGS:
SOUTH LINE OF THE SE¼ OF SECTION 16
i.e. S 87°-13'-47"E

SCALE 1" = 300'
0 300 600 900

SECTION 16
T. 19 N., R 18 E. M.D.M.
WASHOE COUNTY, NEVADA

FILED
JUL 21 1978
STATE ENGINEER'S OFFICE

MAP
TO ACCOMPANY APPLICATION TO APPROPRIATE WATER and PROOF OF BENEFICIAL USE FOR QUASI-MUNICPAL and DOMESTIC PURPOSES
BY
BOOMTOWN INC.
FROM
AN UNDERGROUND SOURCE

PREPARED BY: LONGFIELD ENGINEERING
RENO, NEVADA

SHEET 1 OF 2

35070 35069 35068 35067

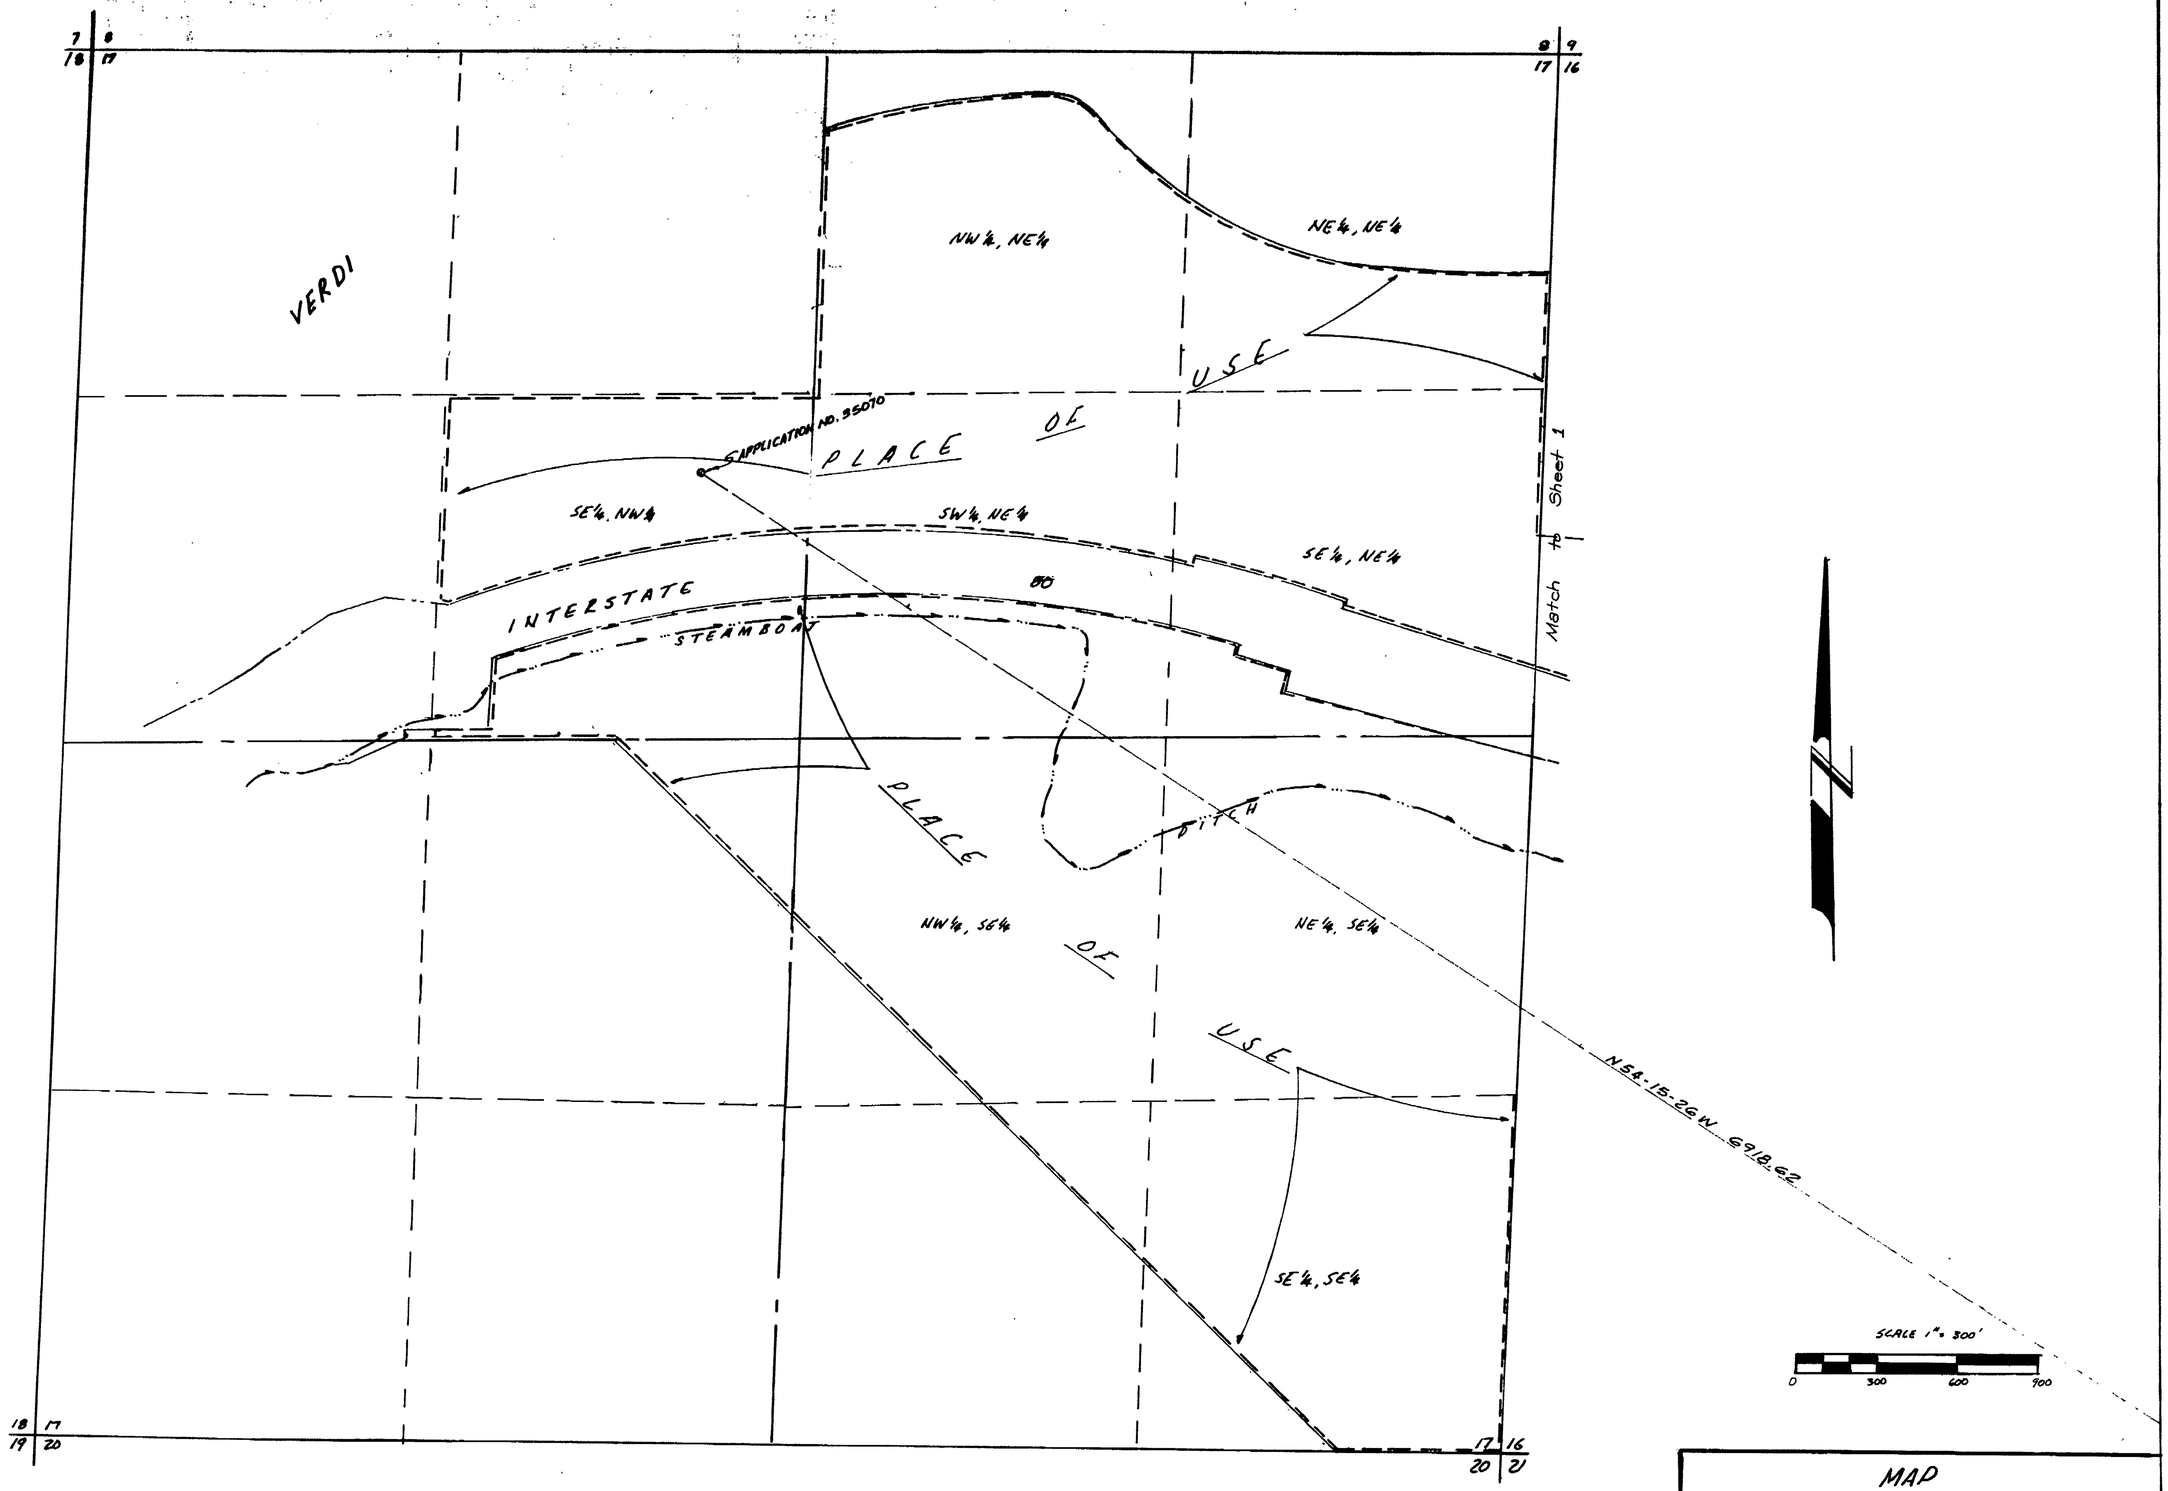

SECTION 17
T. 19 N. R 18 E M.D.M.
WASHOE COUNTY, NEVADA

FILED
JUL 21 1978
STATE ENGINEER'S OFFICE

MAP
TO ACCOMPANY APPLICATION TO APPROPRIATE WATER and PROOF OF BENEFICIAL USE for QUASI-MUNICIPAL and DOMESTIC PURPOSES
by
BOOMTOWN INC.
from
AN UNDERGROUND SOURCE

PREPARED BY LONGFIELD ENGINEERING
RENO, NEVADA

SHEET 2 OF 2

35070 35069 35068 35067