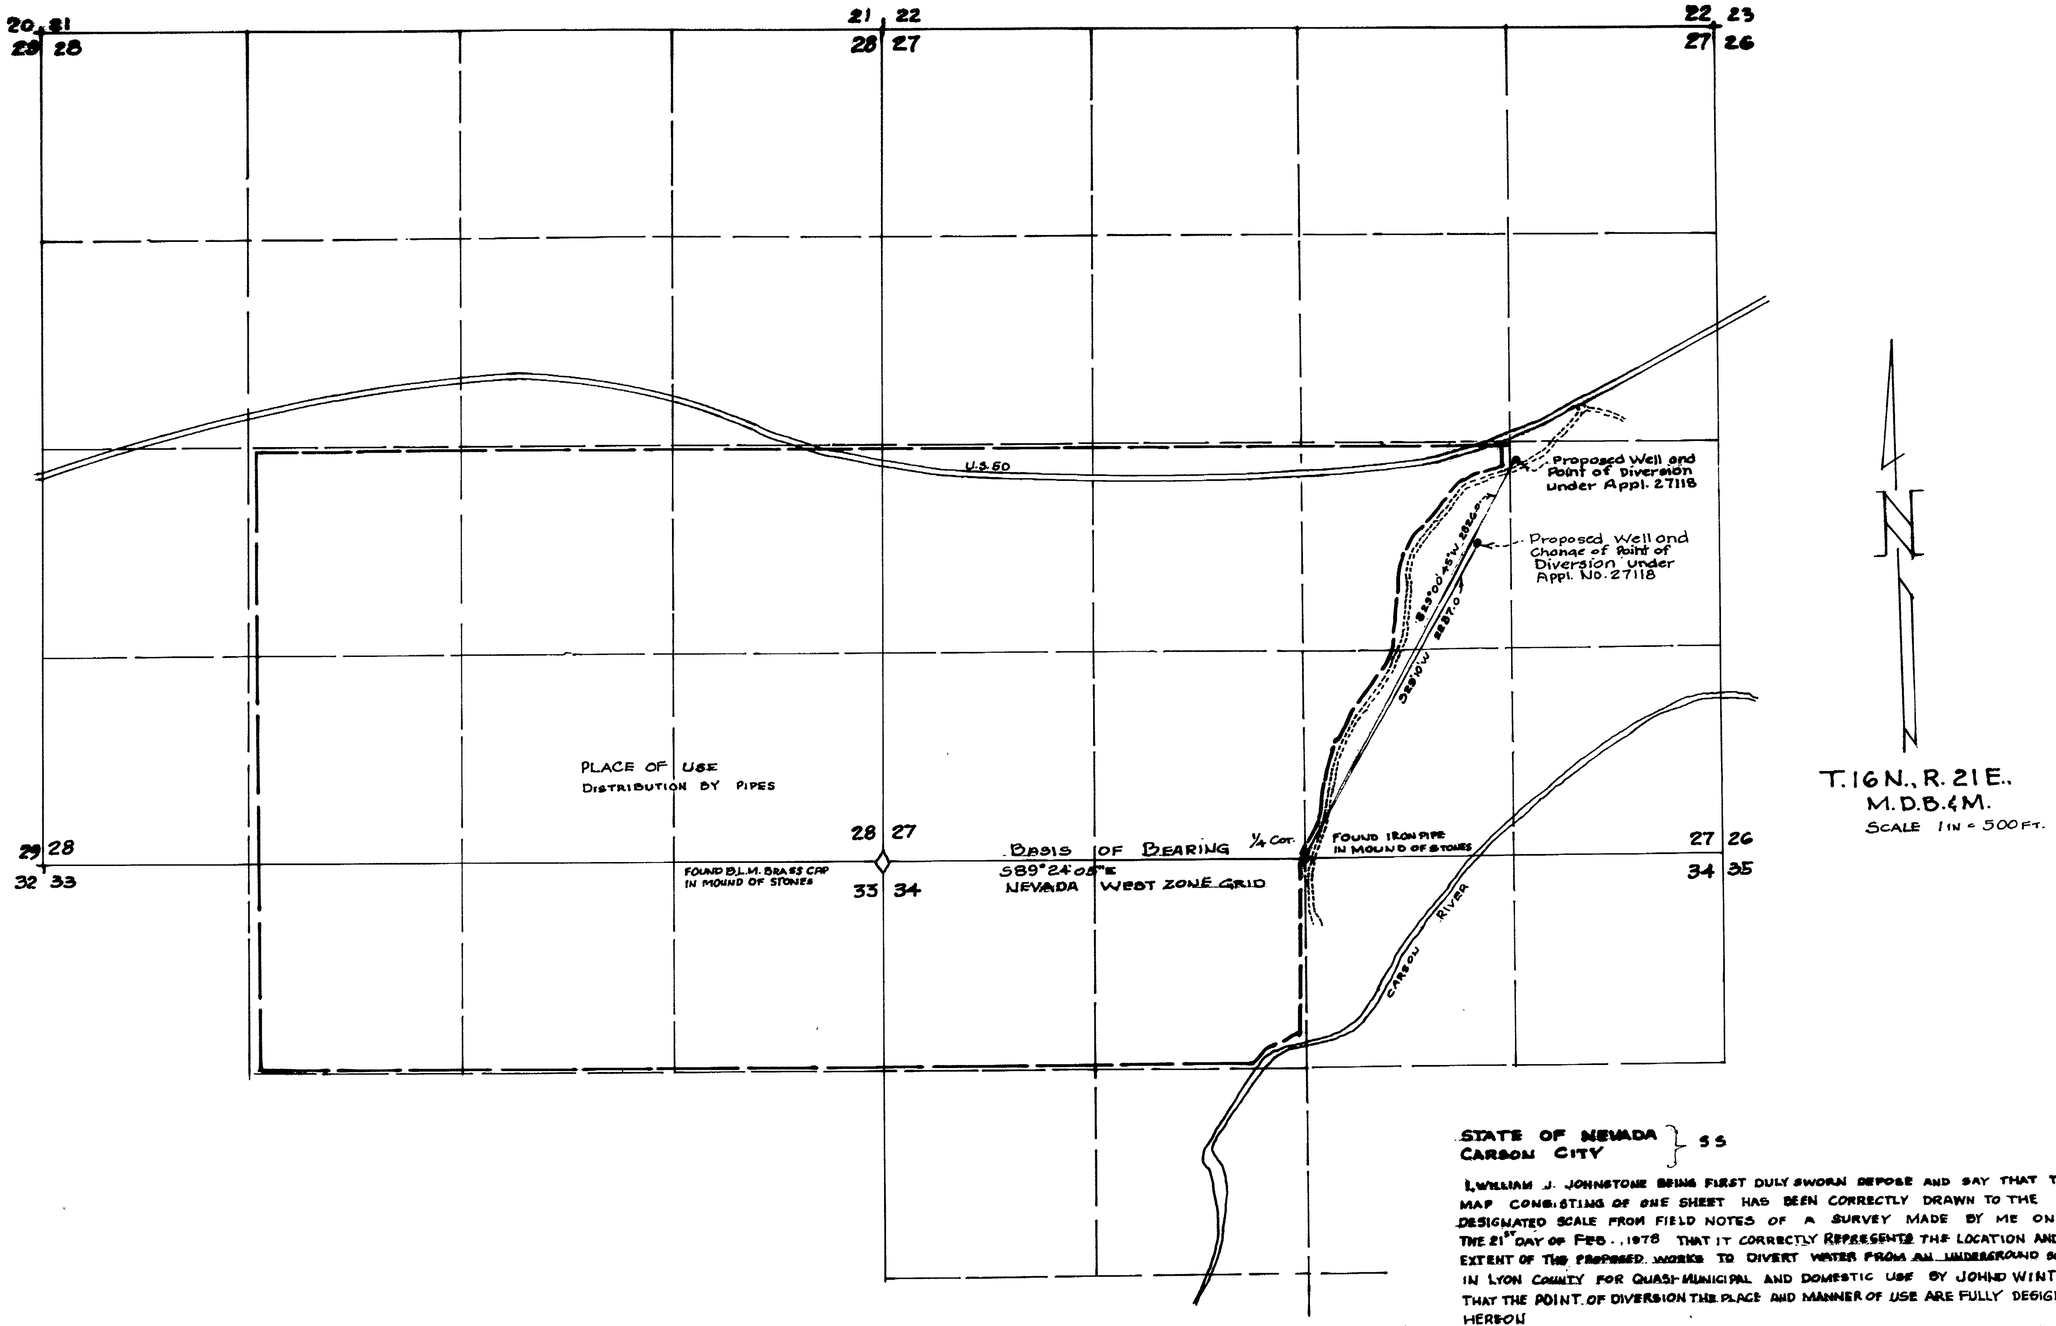

STATE OF NEVADA } SS
CARSON CITY

I, WILLIAM J. JOHNSTONE BEING FIRST DULY SWORN DEPOSE AND SAY THAT THIS MAP CONSISTING OF ONE SHEET HAS BEEN CORRECTLY DRAWN TO THE DESIGNATED SCALE FROM FIELD NOTES OF A SURVEY MADE BY ME ON THE 21ST DAY OF FEB., 1978 THAT IT CORRECTLY REPRESENTS THE LOCATION AND EXTENT OF THE PROPOSED WORKS TO DIVERT WATER FROM AN UNDERGROUND SOURCE IN LYON COUNTY FOR QUASI-MUNICIPAL AND DOMESTIC USE BY JOHND WINTERS. THAT THE POINT OF DIVERSION THE PLACE AND MANNER OF USE ARE FULLY DESIGNATED HEREON

William J. Johnstone
STATE WATER RIGHT SURVEYOR
CERT. NO. 229

FILED
MAR 8 1978
STATE ENGINEER'S OFFICE

SCALE 1 IN = 500 FT.
0 500 1000 2000 3000

35072

PLACE OF USE
SE 1/4, E 1/2 SW 1/4, SEC. 28, SW 1/4, PORTION W 1/2 SE 1/4 SEC 27, PORTION N 1/2 NW 1/4 SEC 34, N 1/2 NE 1/4, NE 1/4 NW 1/4 SEC 33. T 16 N, R 21 E., M.D.B.&M. CONTAINING 600 ACRES MORE OR LESS.

SUBSCRIBED AND SWORN TO BEFORE ME THIS 8th DAY OF March 1978.

Gladys E. Anderson
NOTARY PUBLIC IN AND FOR CARSON CITY, STATE OF NEVADA
MY COMMISSION EXPIRES July 2, 1981

GLADYS E. ANDERSON
NOTARY PUBLIC-NEVADA
CARSON CITY
My Commission Expires July 2, 1981

MAP TO ACCOMPANY APPLICATION TO CHANGE POINT OF DIVERSON UNDER PERMIT No. 27118 NO CHANGE IN PLACE OR MANNER OF USE.
BY
JOHND WINTERS
UNDERGROUND SOURCE

35072