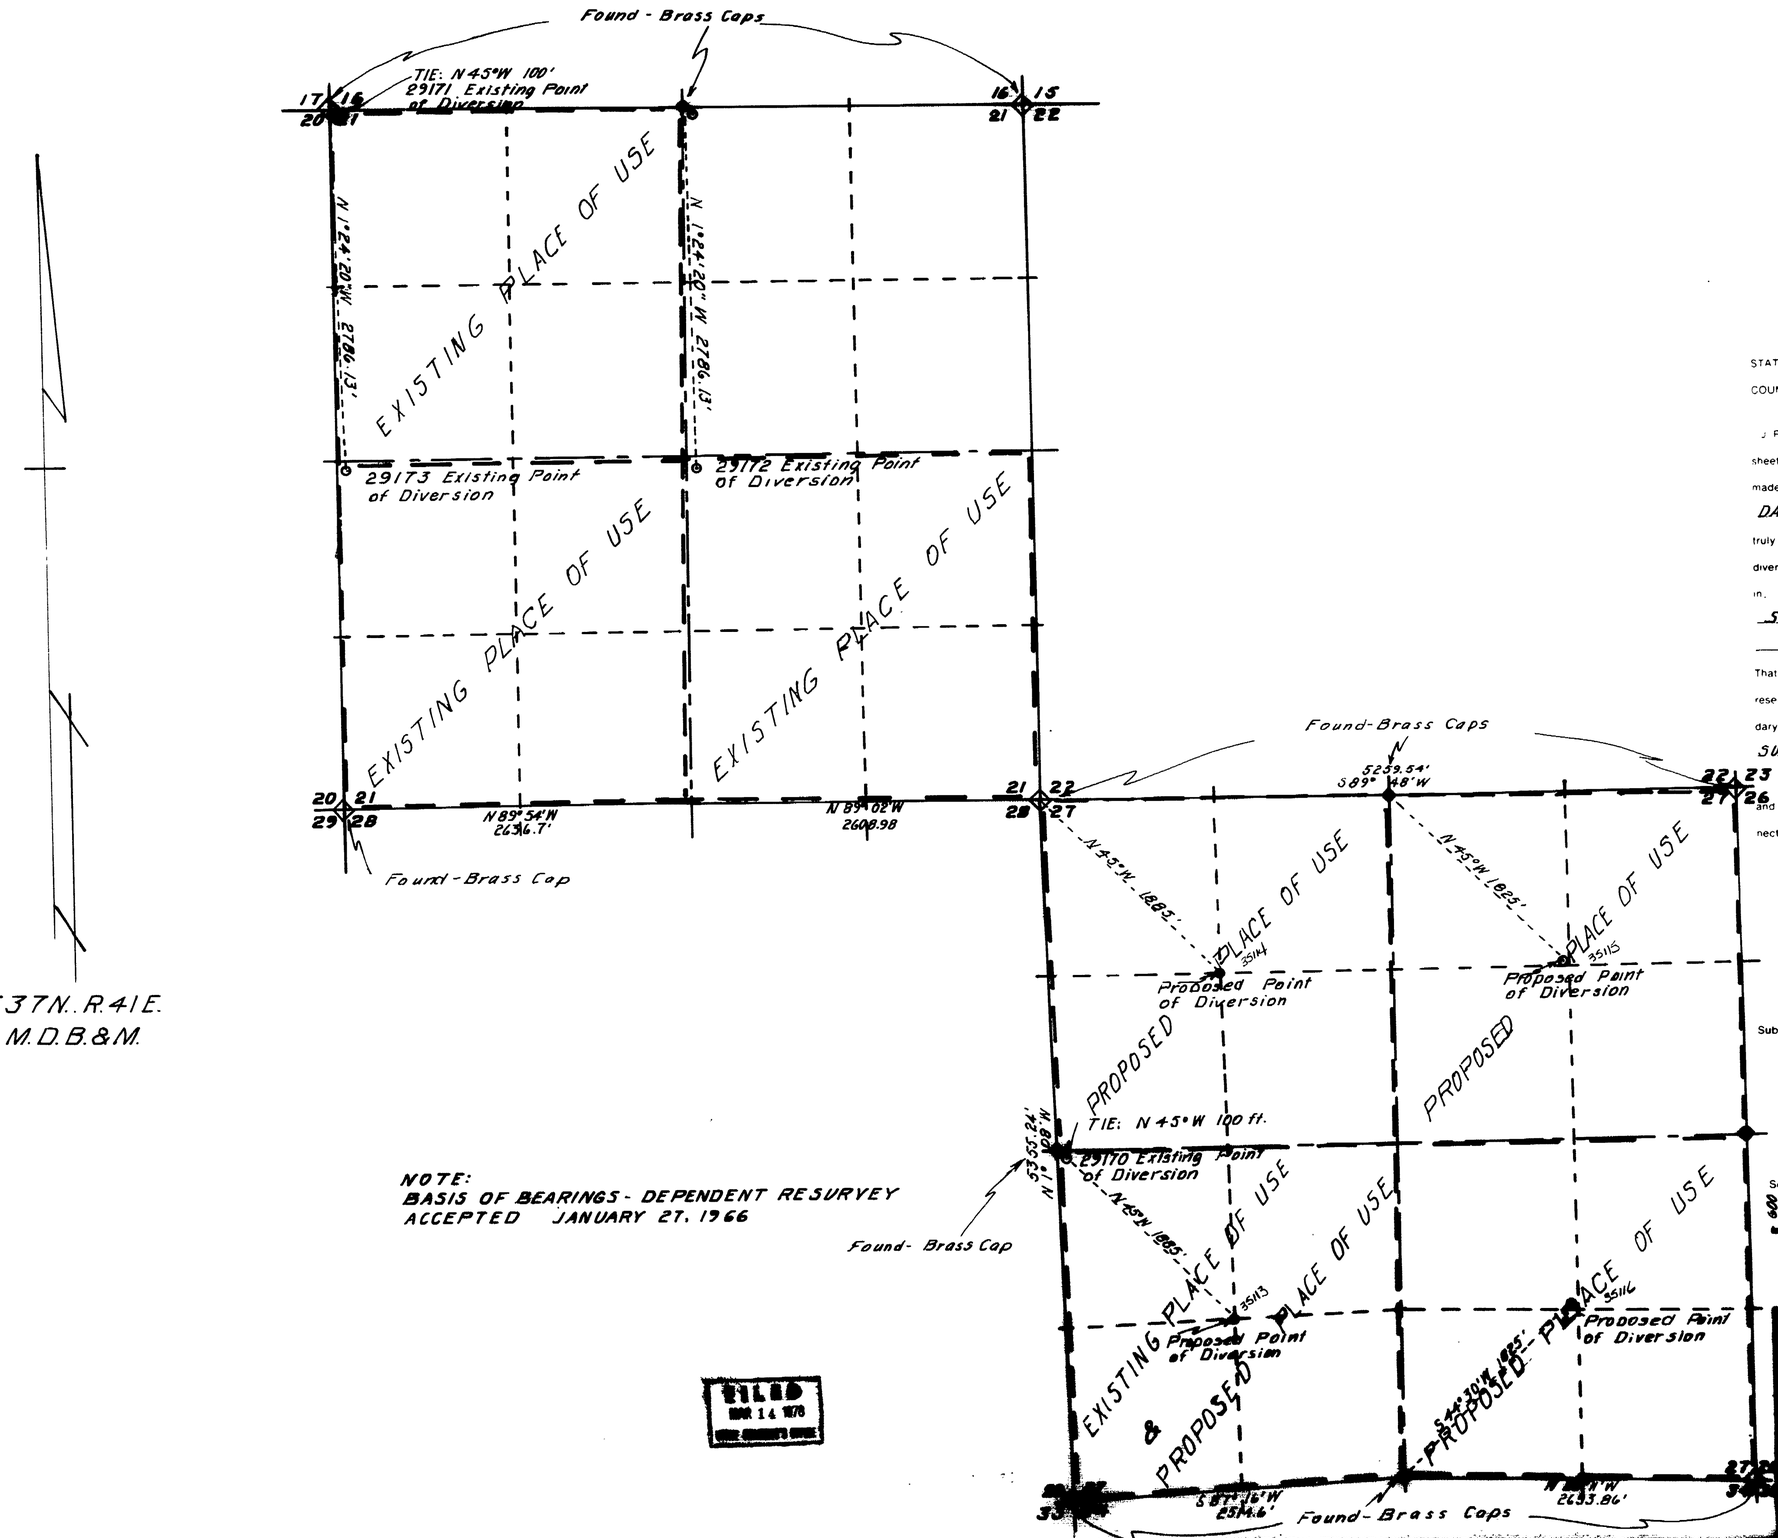

NOTE:
BASIS OF BEARINGS - DEPENDENT RESURVEY
ACCEPTED JANUARY 27, 1966

FILED
MAR 14 1978

STATE OF NEVADA
COUNTY OF HUMBOLDT } SS

J. R. Caldwell being first duly sworn, depose and say that this map, consisting of ____ sheets has been correctly drawn to the designated scale from field notes of a survey made by me (or under my supervision and direction), ON THE 25th DAY OF JANUARY, 1975, that it truly and correctly represents the proposed location and extent of the works used to divert water from UNDERGROUND in HUMBOLDT County, by Wm HENRY SCOTT for IRRIGATION & DOMESTIC.

That the proposed point of diversion the location and size of the diverting channel, all reservoirs and basins location and description of all measuring devices, and the boundary of all lands SHOWING BY 40-ACRE SUBDIVISIONS THE LANDS TO BE IRRIGATED and the location and names of all other works or streams surveyed by or connected with said works are fully and correctly designated thereon.

J. R. Caldwell
State Water Right Surveyor No. 276

SURVEYOR NEVADA No. 629 REGISTERED

Subscribed and sworn to before me this 10th day of February 1978
Shirley Ault
HUMBOLDT COUNTY RECORDER

MAP TO ACCOMPANY
APPLICATION TO CHANGE THE POINT OF DIVERSION & PLACE OF USE

FOR IRRIGATION & DOMESTIC
BY Wm HENRY SCOTT
FROM UNDERGROUND
HUMBOLDT COUNTY, NEVADA