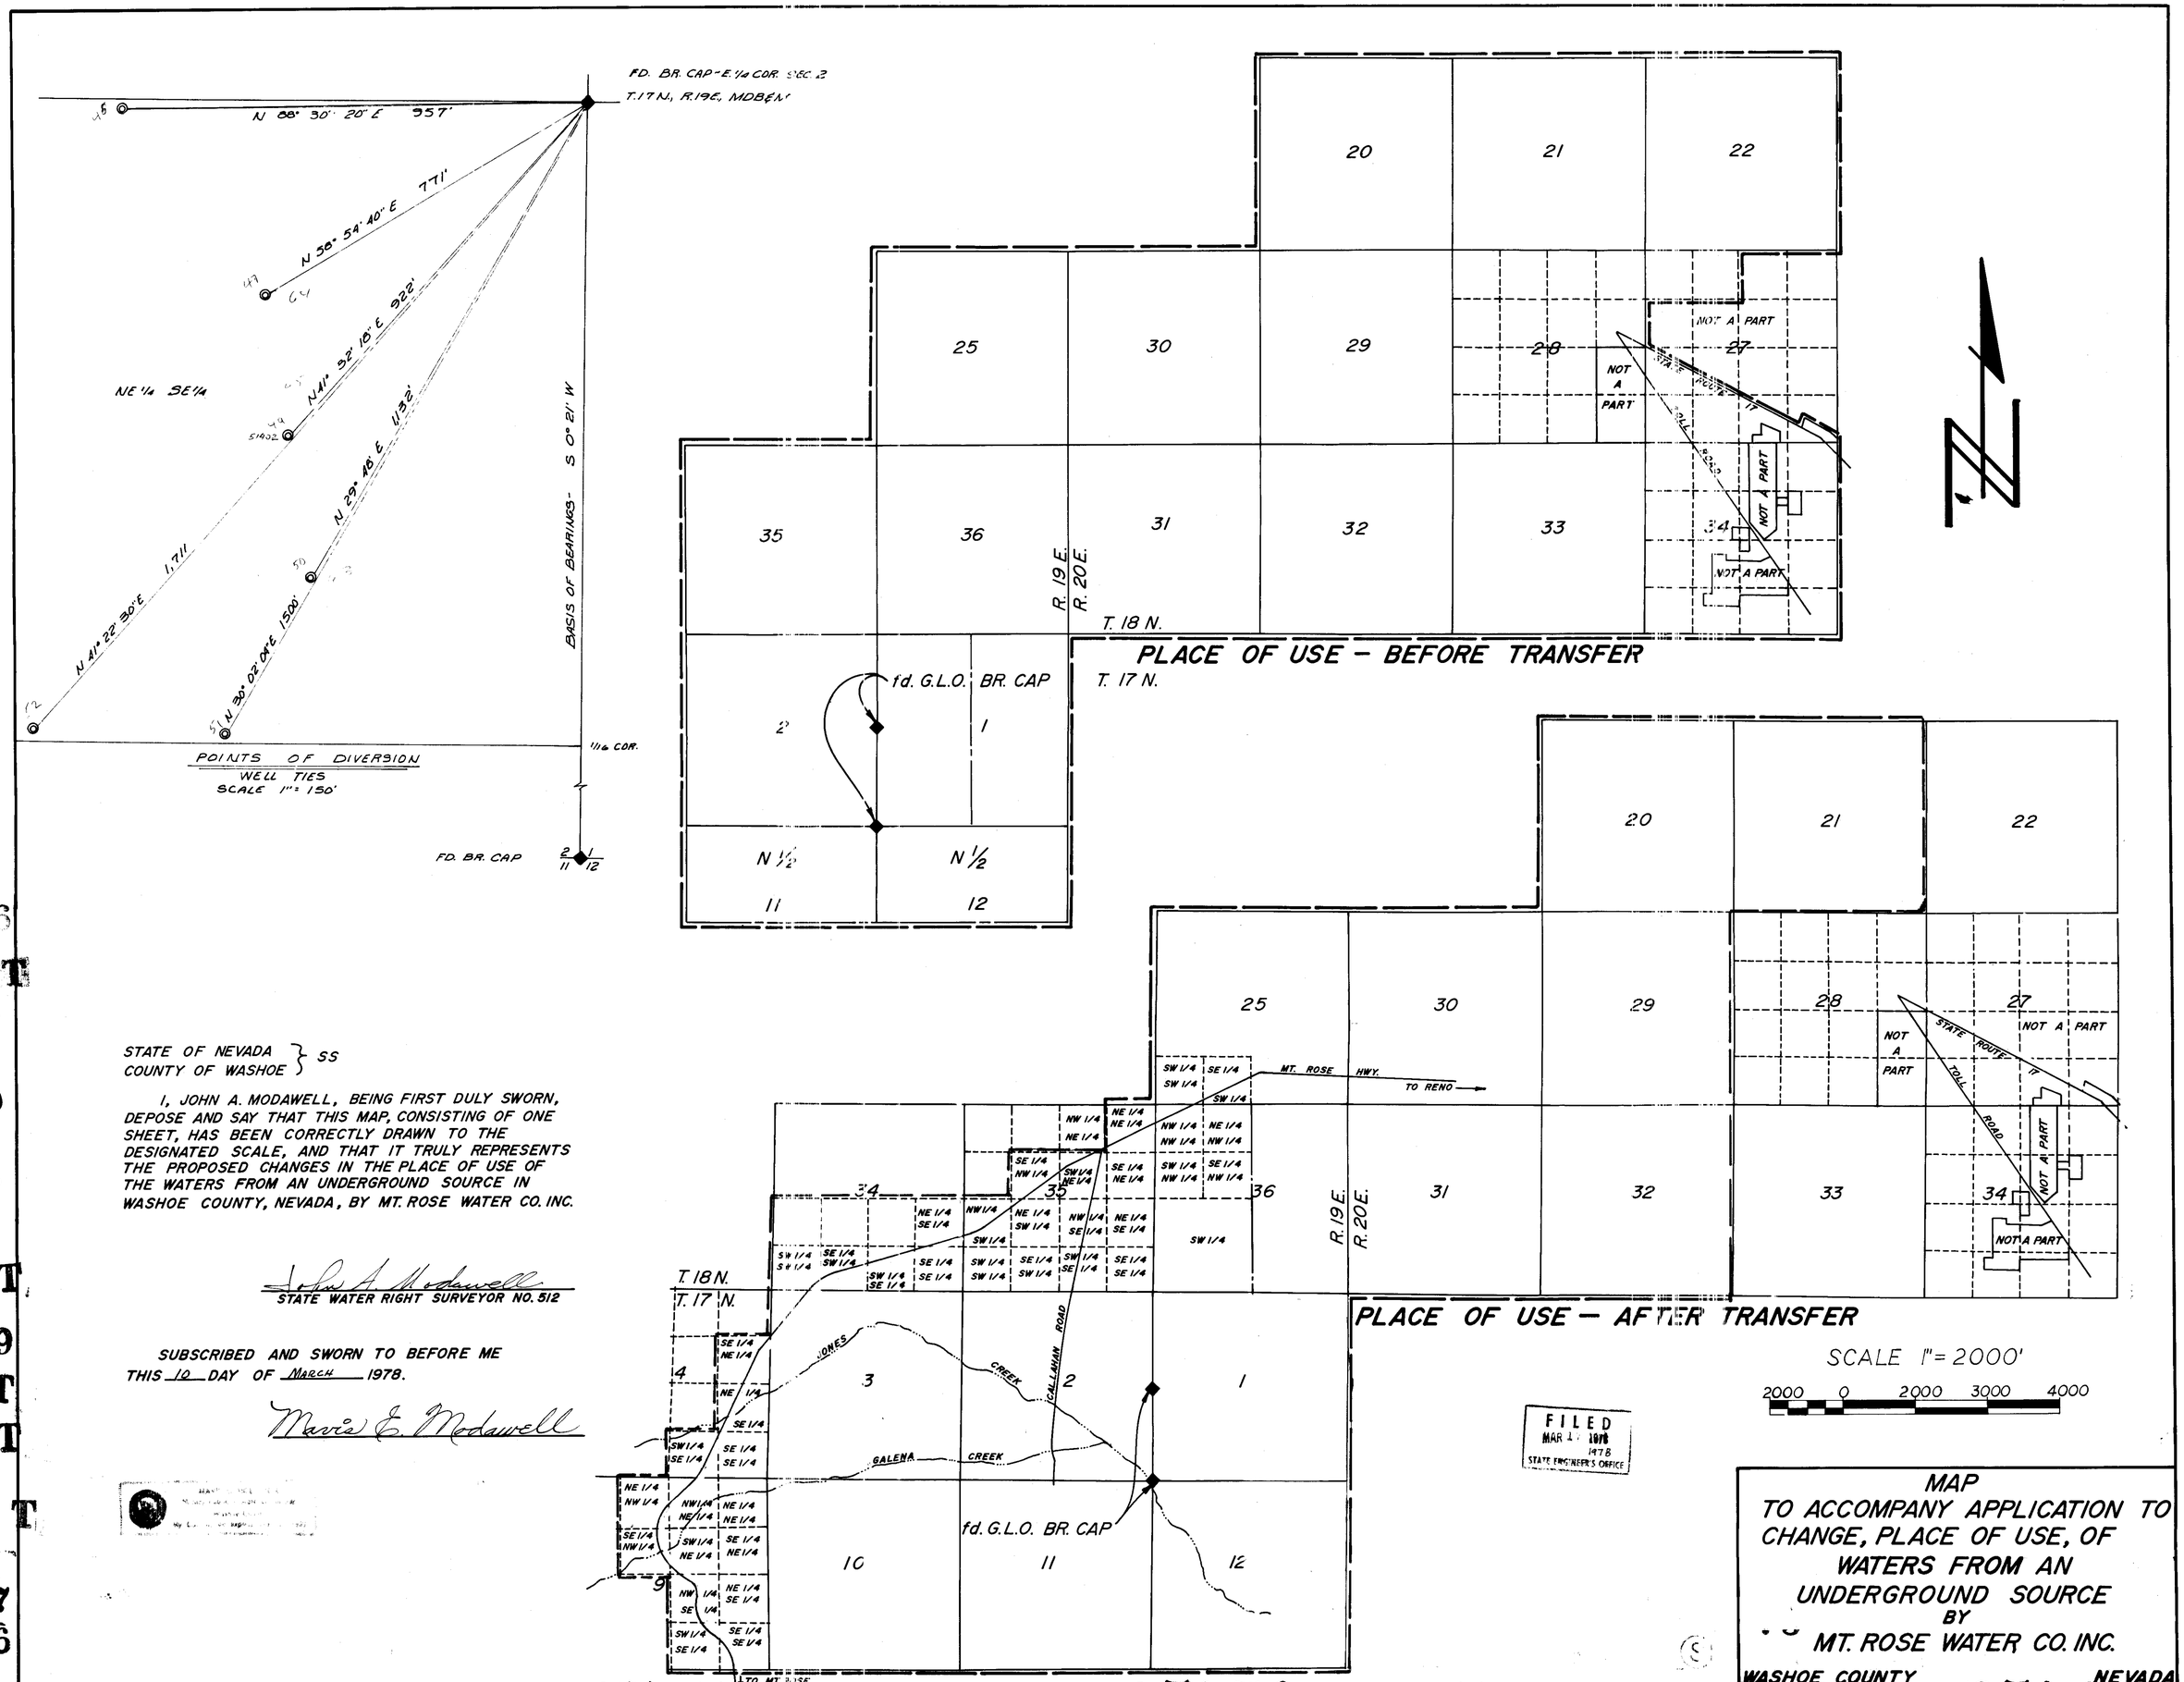

STATE OF NEVADA } SS
COUNTY OF WASHOE }

I, JOHN A. MODAWELL, BEING FIRST DULY SWORN, DEPOSE AND SAY THAT THIS MAP, CONSISTING OF ONE SHEET, HAS BEEN CORRECTLY DRAWN TO THE DESIGNATED SCALE, AND THAT IT TRULY REPRESENTS THE PROPOSED CHANGES IN THE PLACE OF USE OF THE WATERS FROM AN UNDERGROUND SOURCE IN WASHOE COUNTY, NEVADA, BY MT. ROSE WATER CO. INC.

John A. Modawell
STATE WATER RIGHT SURVEYOR NO. 512

SUBSCRIBED AND SWORN TO BEFORE ME THIS 10 DAY OF MARCH 1978.

Maria E. Modawell

FILED
MAR 1 1978
STATE ENGINEER'S OFFICE

MAP
TO ACCOMPANY APPLICATION TO CHANGE, PLACE OF USE, OF WATERS FROM AN UNDERGROUND SOURCE BY MT. ROSE WATER CO. INC.

WASHOE COUNTY NEVADA

84316
84315T
83683
83682
83571
67369
67368
64461
63210T
62269
62177T
61866T
60710
60709T
58926
58807
58806
57173
55173T 55172T 51402 35152 35151 35150 35149 35148 35147