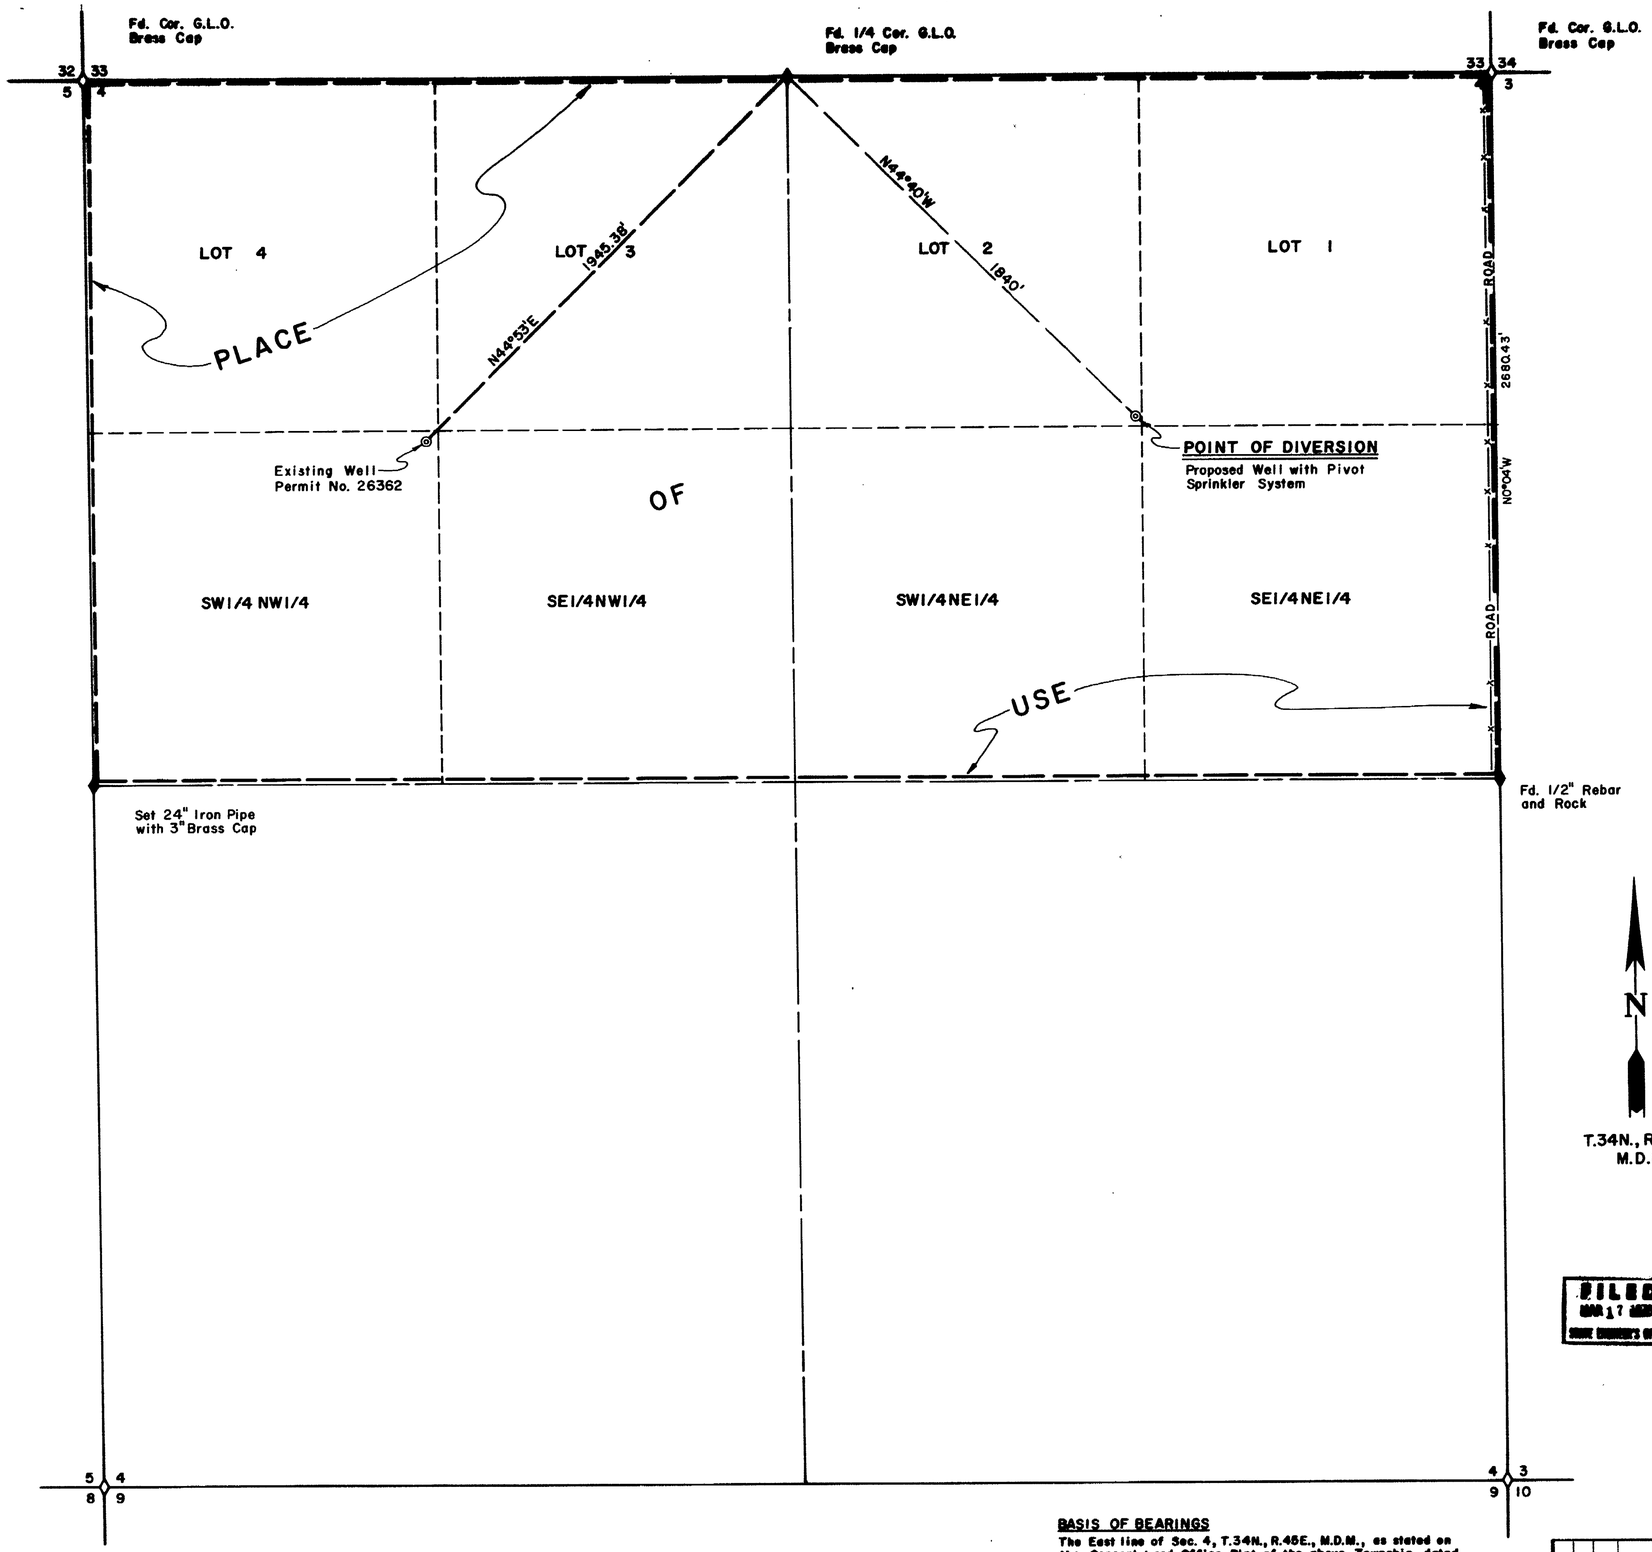

STATE OF NEVADA }
COUNTY OF ELKO } SS.

I, William A. Nisbet, being first duly sworn, depose and say that this map, consisting of one sheet, has been correctly drawn to the designated scale from field notes of a survey made under my supervision and direction, on the 1st. day of March, 1978; that it truly and correctly represents the proposed location and extent of the works used to divert water from an UNDERGROUND SOURCE in ~~ELKO~~ COUNTY by EARL H. LANE for IRRIGATION PURPOSES. That the proposed point of diversion, the approximate location and size of the diverting channel or other conduit, the place and manner of use, and the location and names of all other works or streams which are crossed by, or connected with the said works, are fully and correctly designated thereon.

REGISTERED LAND SURVEYOR · STATE OF NEVADA
WILLIAM A. NISBET
3805

William A. Nisbet
STATE WATER RIGHT SURVEYOR NO. 448

Subscribed and sworn to before me this 16th day of March, 1978.

Leora Bernadot
NOTARY PUBLIC IN AND FOR ELKO COUNTY, NEVADA

LEORA BERNADOT
Notary Public - State of Nevada
Elko County, Nevada
Commission expires May 2, 1978

N

T.34N., R.45E.
M.D.M.

FILED
MAR 17 1978
STATE ENGINEER'S OFFICE

0 300 600 900 1200 1500
SCALE: 1" = 300'

35153

BASIS OF BEARINGS

The East line of Sec. 4, T.34N., R.45E., M.D.M., as stated on the General Land Office Plat of the above Township, dated January 29, 1915, as being N0°04'W.

NO.	BY	DATE	DESCRIPTION	CHK'D	APP'D
			REVISIONS		

DRAWN BY D.P. | APPROVED BY
JOB NO. 2206-02 | DATE MAR. 1978

MAP

TO ACCOMPANY APPLICATION TO CHANGE POINT OF DIVERSION OF A PORTION OF PERMIT NO. 26362

FOR

IRRIGATION

BY

EARL H. LANE

CHILTON ENGINEERING
421 COURT STREET ELKO, NEVADA

W78003

1978 MAR 17 PM 2 17

35153