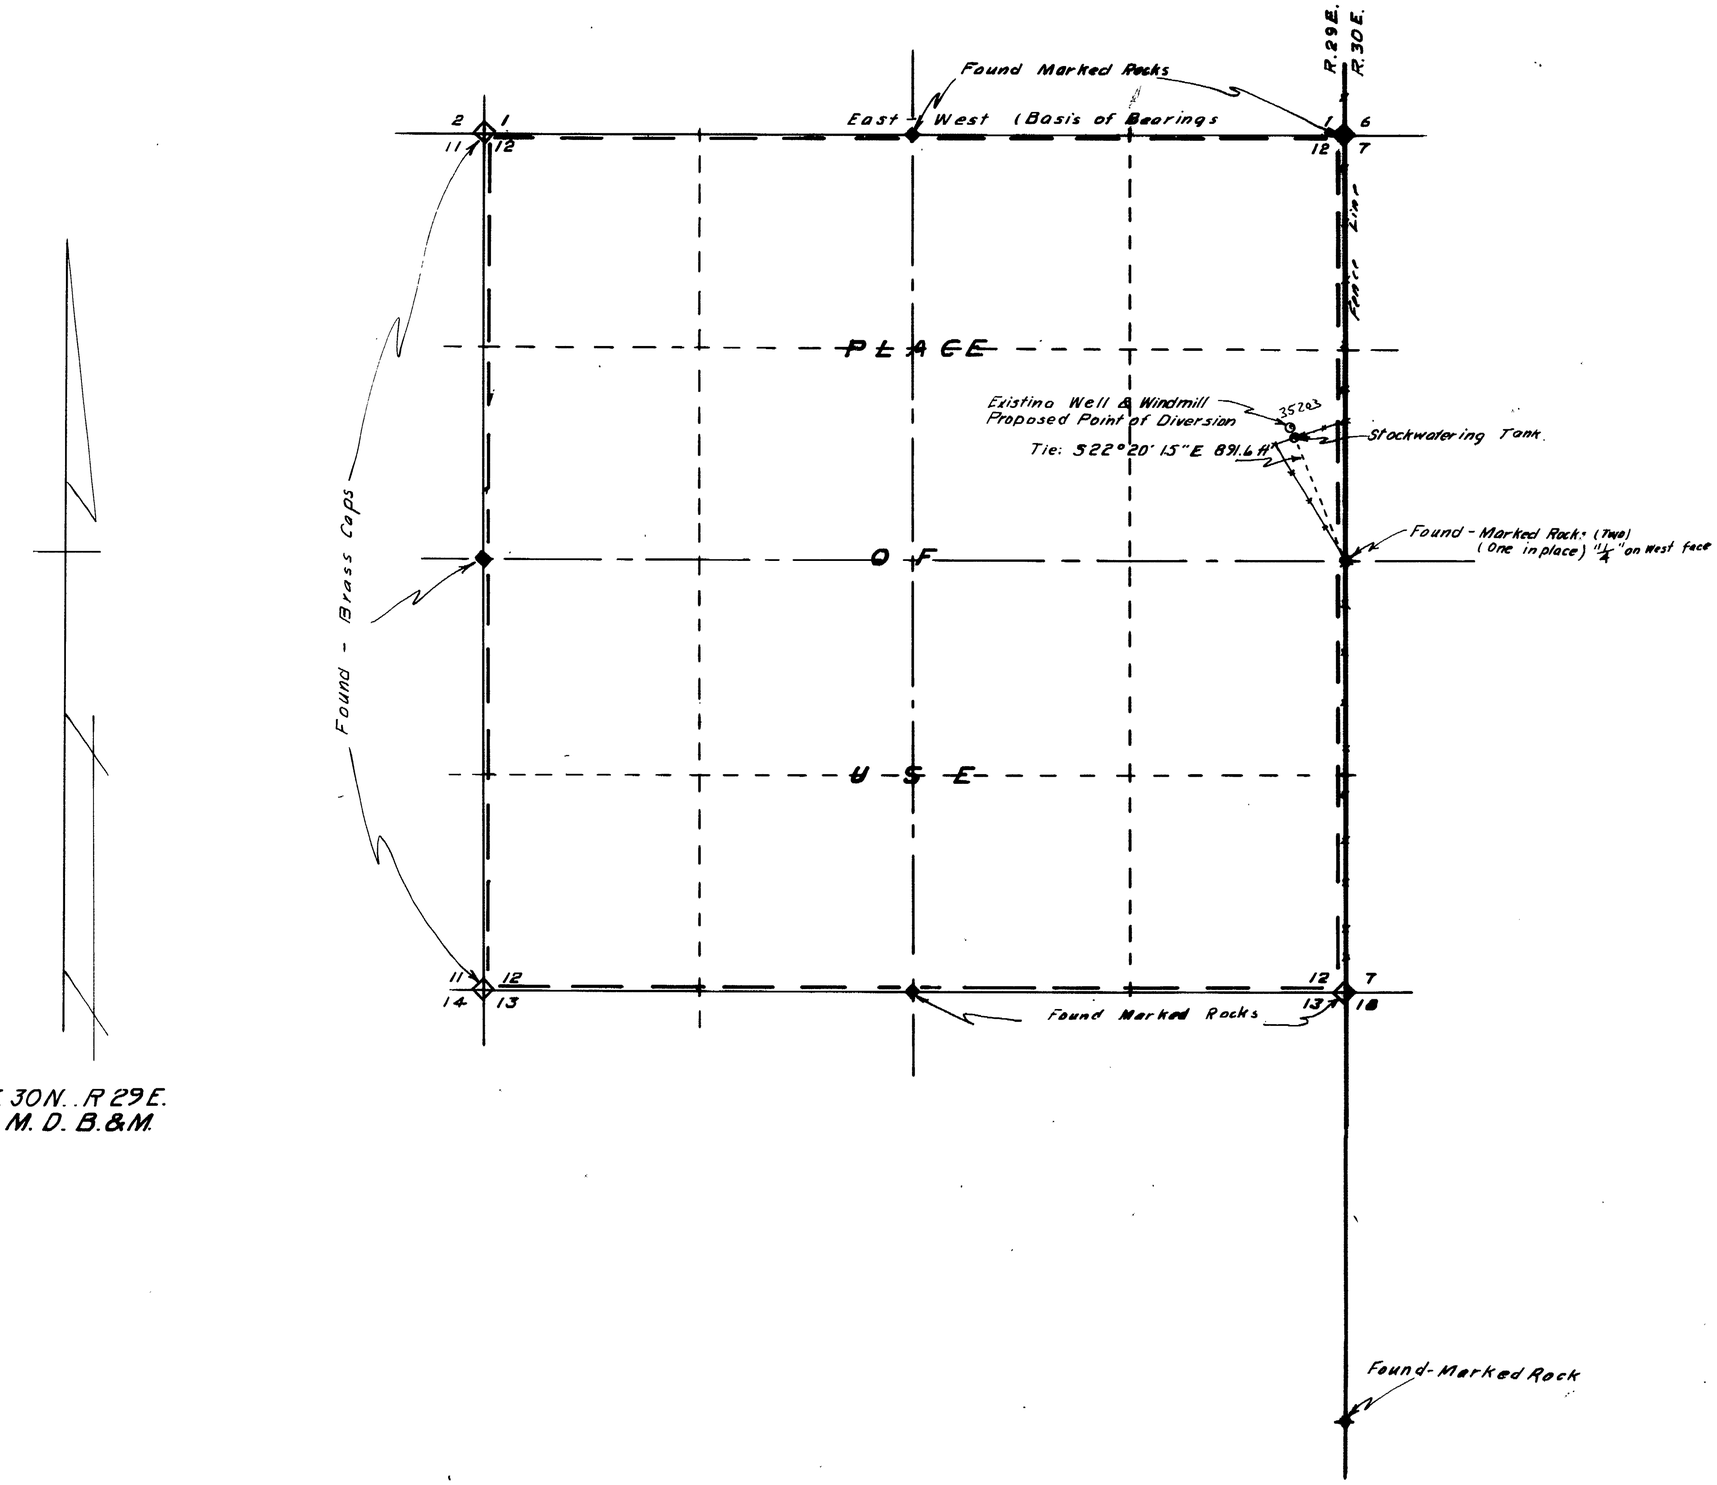

STATE OF NEVADA
COUNTY OF HUMBOLDT } SS

I, J. R. Caldwell, being first duly sworn, depose and say that this map, consisting of ____ sheets, has been correctly drawn to the designated scale from field notes of a survey made by me, (or under my supervision and direction), ON THE 18TH DAY OF MARCH, 1978 truly and correctly represents the proposed location and extent of the [illegible] divert water from UNDERGROUND in PERSHING County, by Lyle E. [illegible] Diane M. Campbell for IRRIGATION & DOMESTIC

That the proposed point of diversion, the location and size of the diverting [illegible] reservoirs and basins, location and description of all measuring devices, [illegible] dary of all lands SHOWING BY 40-ACRE SUBDIVISION THE LANDS TO BE IRRIGATED

and the location and names of all other works or [illegible] nected with said works are fully and correctly [illegible]

REGISTERED LAND SURVEYOR STATE OF NEVADA
J. R. CALDWELL
No. 626

Subscribed and sworn to before me this 22 [illegible] March [illegible]

ROBYN L. CALDWELL
Notary Public - State of Nevada
Humboldt County
My Commission expires Mar. 8, 1981

Scale 1" = 500

500 0 500 1000 1500 2000

35384
35203

MAP TO ACCOMPANY
APPLICATION TO APPROPRIATE WATER

FOR IRRIGATION & DOMESTIC
BY LYLE E. & DIANE M. CAMPBELL
FROM UNDERGROUND
IN PERSHING

J. R. Caldwell		
Winnemucca, Nevada		
Job No. 78022	By	Date
Survey	JRL	3/18/78
Calculations	"	3/20/78
Drawing	"	3/22/78
Checked		
Corrections		

FILED
MAR 24 1978
STATE ENGINEER'S OFFICE

OFFICE
STATE ENGINEER
[redacted]