15	[redacted]	3.2	[redacted]	[redacted]	[redacted]	
"	[redacted]	"	"	[redacted]	"	
22	[redacted]	"	"	[redacted]	"	
"	[redacted]	"	"	[redacted]	"	
27	[redacted]	"	"	[redacted]	"	
"	[redacted]	"	"	[redacted]	"	
"	[redacted]	"	"	[redacted]	"	
10	[redacted]	"	"	[redacted]		
				300.2		

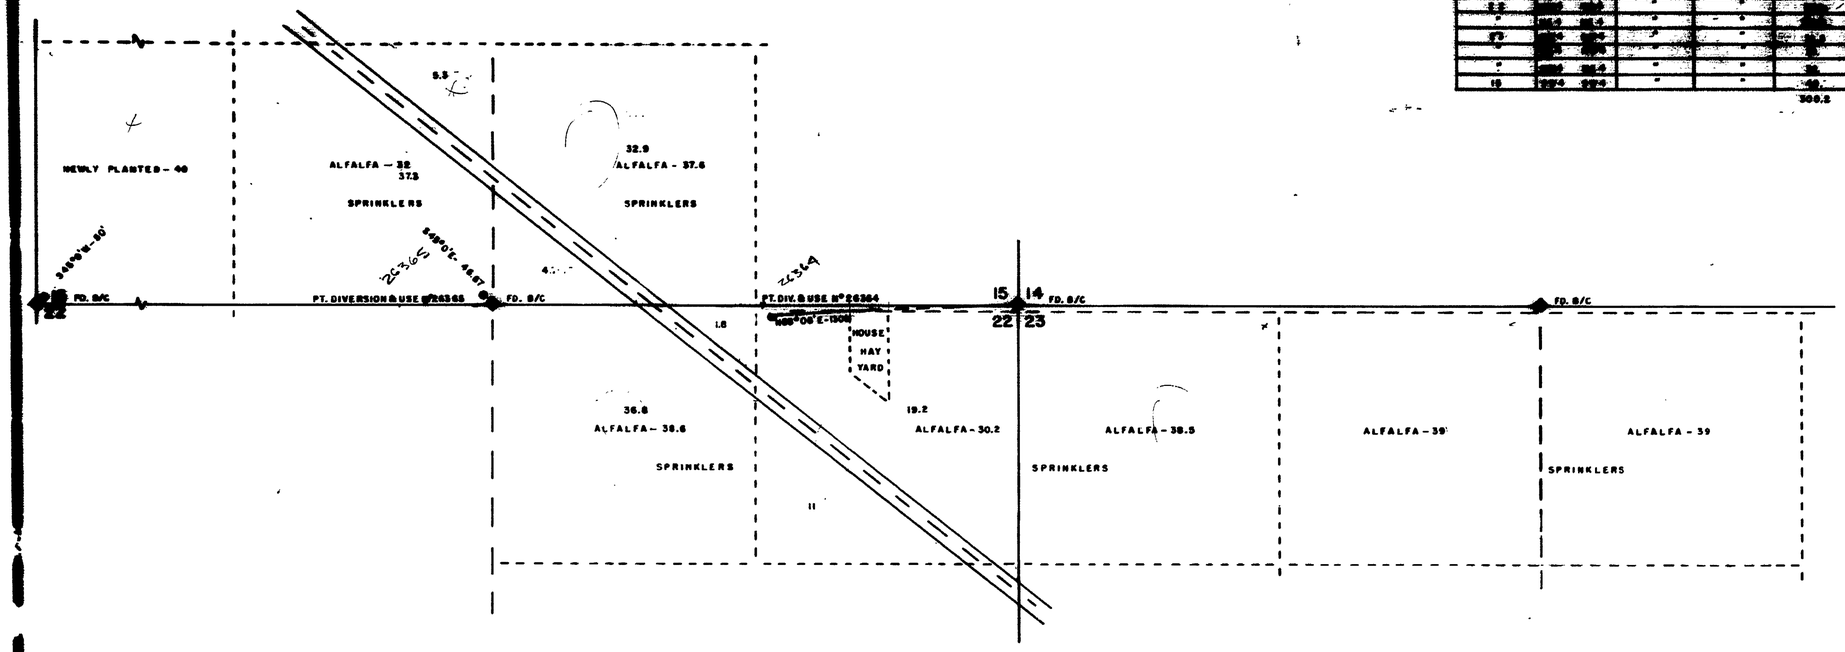

T3S R35E M.D.B.&M.

NOTE

Basis of bearings North line Sec 15

State of Nevada
County of Esmeralda } s.s.

I, J.V. Cassilli, being first duly sworn deposes and say that this map consisting of 1 sheet, numbered from 1 to 0 inclusive, has been correctly drawn to the designated scale from field notes of a survey made by me between the 12 day of Nov and the 13 day of Nov. , 1977, that it, truly and correctly represents the proposed location and extent of the works to divert water from Underground Source , in NYE COUNTY by WILLIAM L. & FRANCES HARTMAN for irrigation purposes under Application N° 26364, 26365 That the point of diversion, the location, size of the diverting channel, location and discription of all measuring devices, the location and extent of lands owned or controlled by the applicant upon which water applied for under Application N° 26364, 26365 is used, together with the area and kind of culture in each 40-acre subdivisions, and the location and names of all other works or streams which are crossed by or connected with said works are fully and correctly designated thereon.

J.V. Cassilli
STATE WATER RIGHT SURVEYOR

Subscribed and sworn to before me this 21st day of March, 1977

Lera M. Shirder
NOTARY PUBLIC IN AND FOR Esmeralda COUNTY, NEVADA

LERA M. SHIRDER
NOTARY PUBLIC, STATE OF NEVADA
ESMERALDA COUNTY
My Commission Expires Dec. 6, 1977

26364 CERTIFICATE No. 9490 ISSUED 12-2-80
26365 CERTIFICATE No. 9491 ISSUED 12-2-80

FILED
MAR 21 1978
STATE ENGINEER'S OFFICE

35207

MAP TO ACCOMPANY
PROOF OF BENEFICIAL USE UNDER PERMIT 26364 26365
APPLICATION TO APPROPRIATE WATER
DOMESTIC & IRRIGATION
FROM
UNDERGROUND SOURCE
BY
WILLIAM L. & FRANCES J. HARTMAN

SCALE 1" = 400 FT.

SURVEYED BY —
J.V. CASSILLI

26365 26364 35207 35206