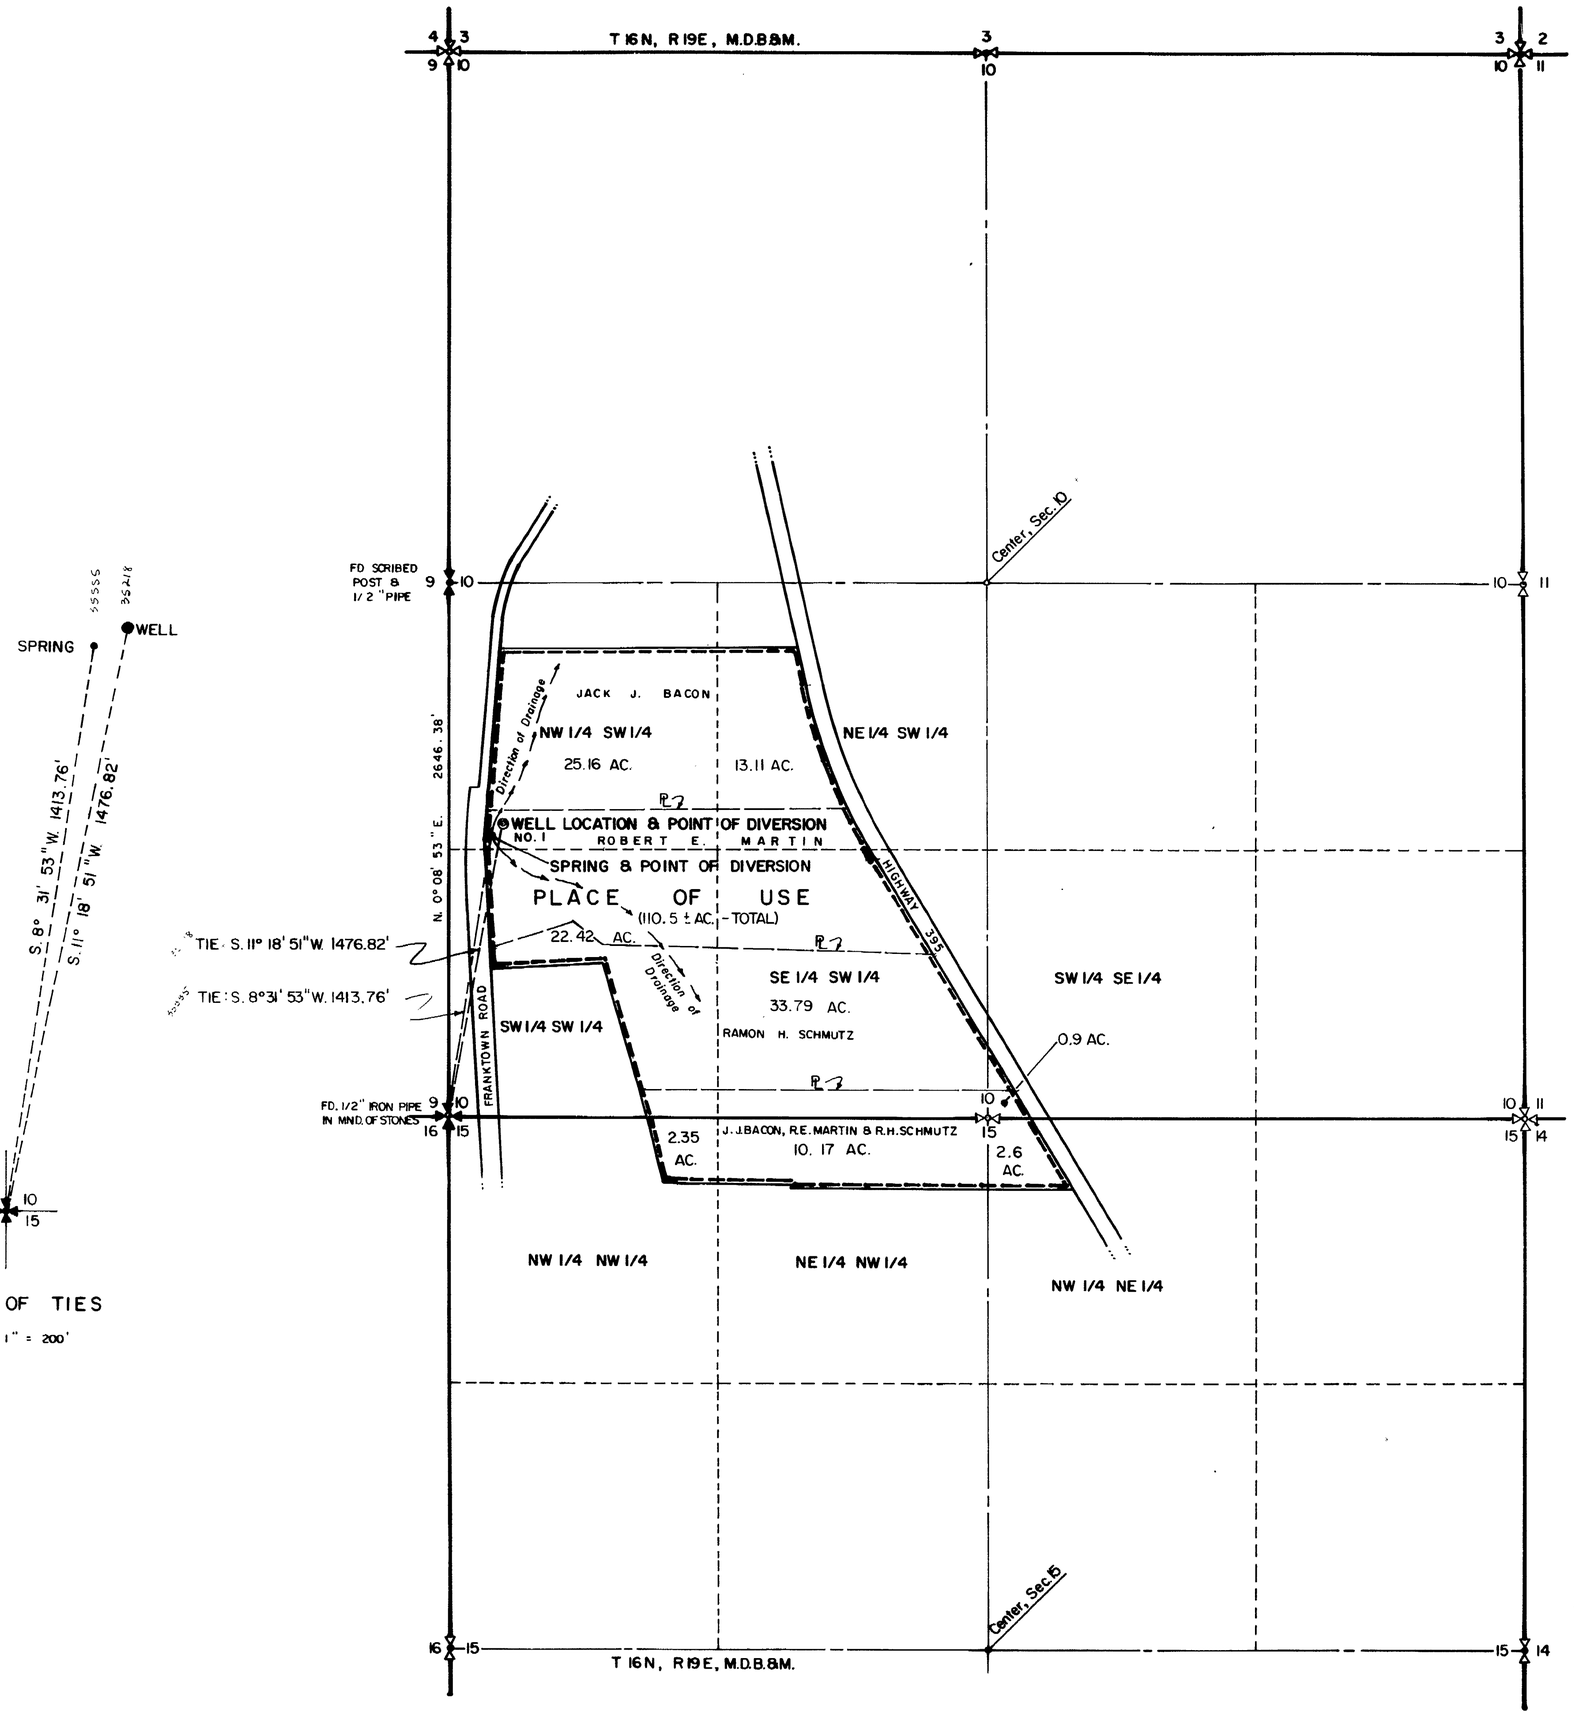

DETAIL OF TIES

SCALE: 1" = 200'

STATE OF NEVADA
COUNTY OF Washoe SS.

I, PETER G. GUISTI BEING FIRST DULY SWORN, DEPOSE AND SAY THAT THIS MAP, CONSISTING OF 1 SHEET, HAS BEEN CORRECTLY DRAWN TO THE DESIGNATED SCALE FROM FIELD NOTES OF A SURVEY MADE UNDER MY SUPERVISION ON MAY 24, 1978; THAT IT TRULY AND CORRECTLY REPRESENTS THE PROPOSED LOCATION AND EXTENT OF THE WORKS USED TO DIVERT WATER FROM UNDERGROUND SOURCE IN WASHOE COUNTY BY ROBERT E. MARTIN, JACK J. BACON AND RAMON H. SCHMUTZ FOR IRRIGATION PURPOSES. THAT THE PROPOSED POINT OF DIVERSION AND LOCATION AND NAMES OF ALL OTHER WORKS OR STREAMS WHICH ARE CROSSED BY OR CONNECTED WITH SAID WORKS, ARE FULLY AND CORRECTLY DESIGNATED HEREON.

Peter G. Guisti
STATE WATER RIGHT SURVEYOR NO. 251

SUBSCRIBED AND SWORN TO BEFORE ME THIS 14 DAY OF June, 1978.

Marjorie M. Lamkiewicz
NOTARY PUBLIC IN AND FOR Washoe County, NEVADA

MARJORIE M. LAMKIEWICZ
Notary Public - State of Nevada
Washoe County
My commission expires May 10, 1982

BASIS OF BEARINGS: ℄ OF FRANKTOWN ROAD, BEARING N. 3° 12' 30" W.

SCALE: 1" = 400'

400' 0 400 800 1200'

FILED
JUN 19 1978
STATE ENGINEER'S OFFICE

STATE ENGINEER
1978 JUN 19 PM 1 55

No.	Description	Date

REVISIONS

THE MALONE ENGINEERS
RENO, NEVADA

MAP
TO ACCOMPANY APPLICATION TO APPROPRIATE WATER FROM UNDERGROUND SOURCES FOR IRRIGATION
BY JACK L. BACON; ROBERT E. AND LILLIAN M. MARTIN; RAMON H. AND ADRIAN RYAN SCHMUTZ

SCALE: 1" = 400' DATE: MAY 24, 1978

35555 35218