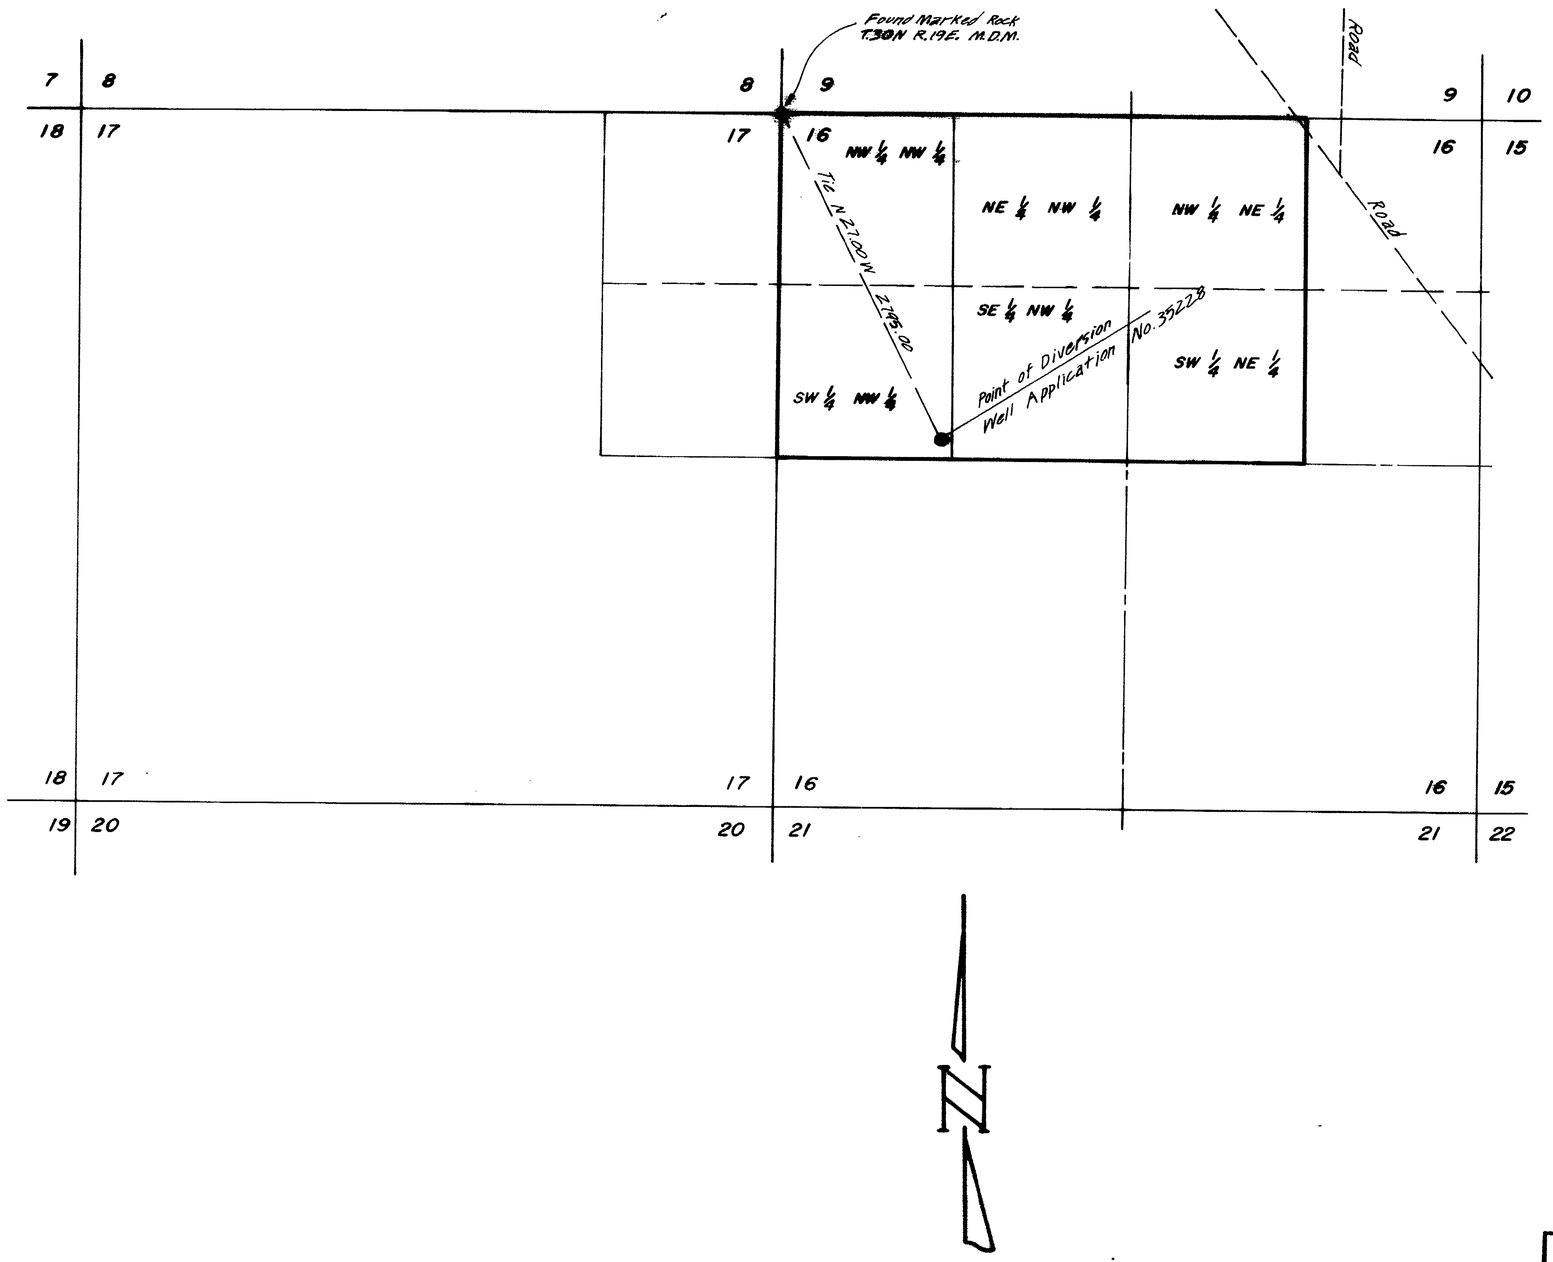

SCALE 1" = 600'

Basis of Bearings : Magnetic Variation = 18°

STATE OF NEVADA S.S.
COUNTY OF WASHOE

I, E. P. Osgood, Jr., being first duly sworn, depose and say that this map, consisting of one sheet, has been correctly drawn to the designated scale from field notes of a survey made by me on June 30, 1978 ; that it truely and correctly represents the proposed location and extent of works used to divert water from underground sources, in Washoe County, by Clifford Raney for Irrigation and Domestic use. That the proposed point of diversion, the approximate location and size of the diverting channel, the location and names of all other works which will cross or connect with the proposed works and the boundary of all lands. are fully and correctly designated hereon

E. P. Osgood, Jr.
E. P. Osgood, Jr. (St Wtr Rt. Sur. 294)

Subscribed and sworn to before me this 14th day of July 1978 Notary Public in and for Washoe County Nevada

Marvin Hamrick

MARVIN HAMRICK
Notary Public - State of Nevada
Washoe County
My Commission expires May 8 1981

FILED
JUL 18 1978
STATE ENGINEER'S OFFICE

OFFICE
STATE ENGINEER

0 50 100 150 200 300

MAP TO ACCOMPANY
APPLICATION TO APPROPRIATE WATER
FOR
IRRIGATION & DOMESTIC USE
BY
CLIFFORD RANEY
FROM UNDERGROUND SOURCES
WASHOE CO., NEVADA

E.P. OSGOOD, JR. (ST WTR. RT. SUR. NO. 294)

35228