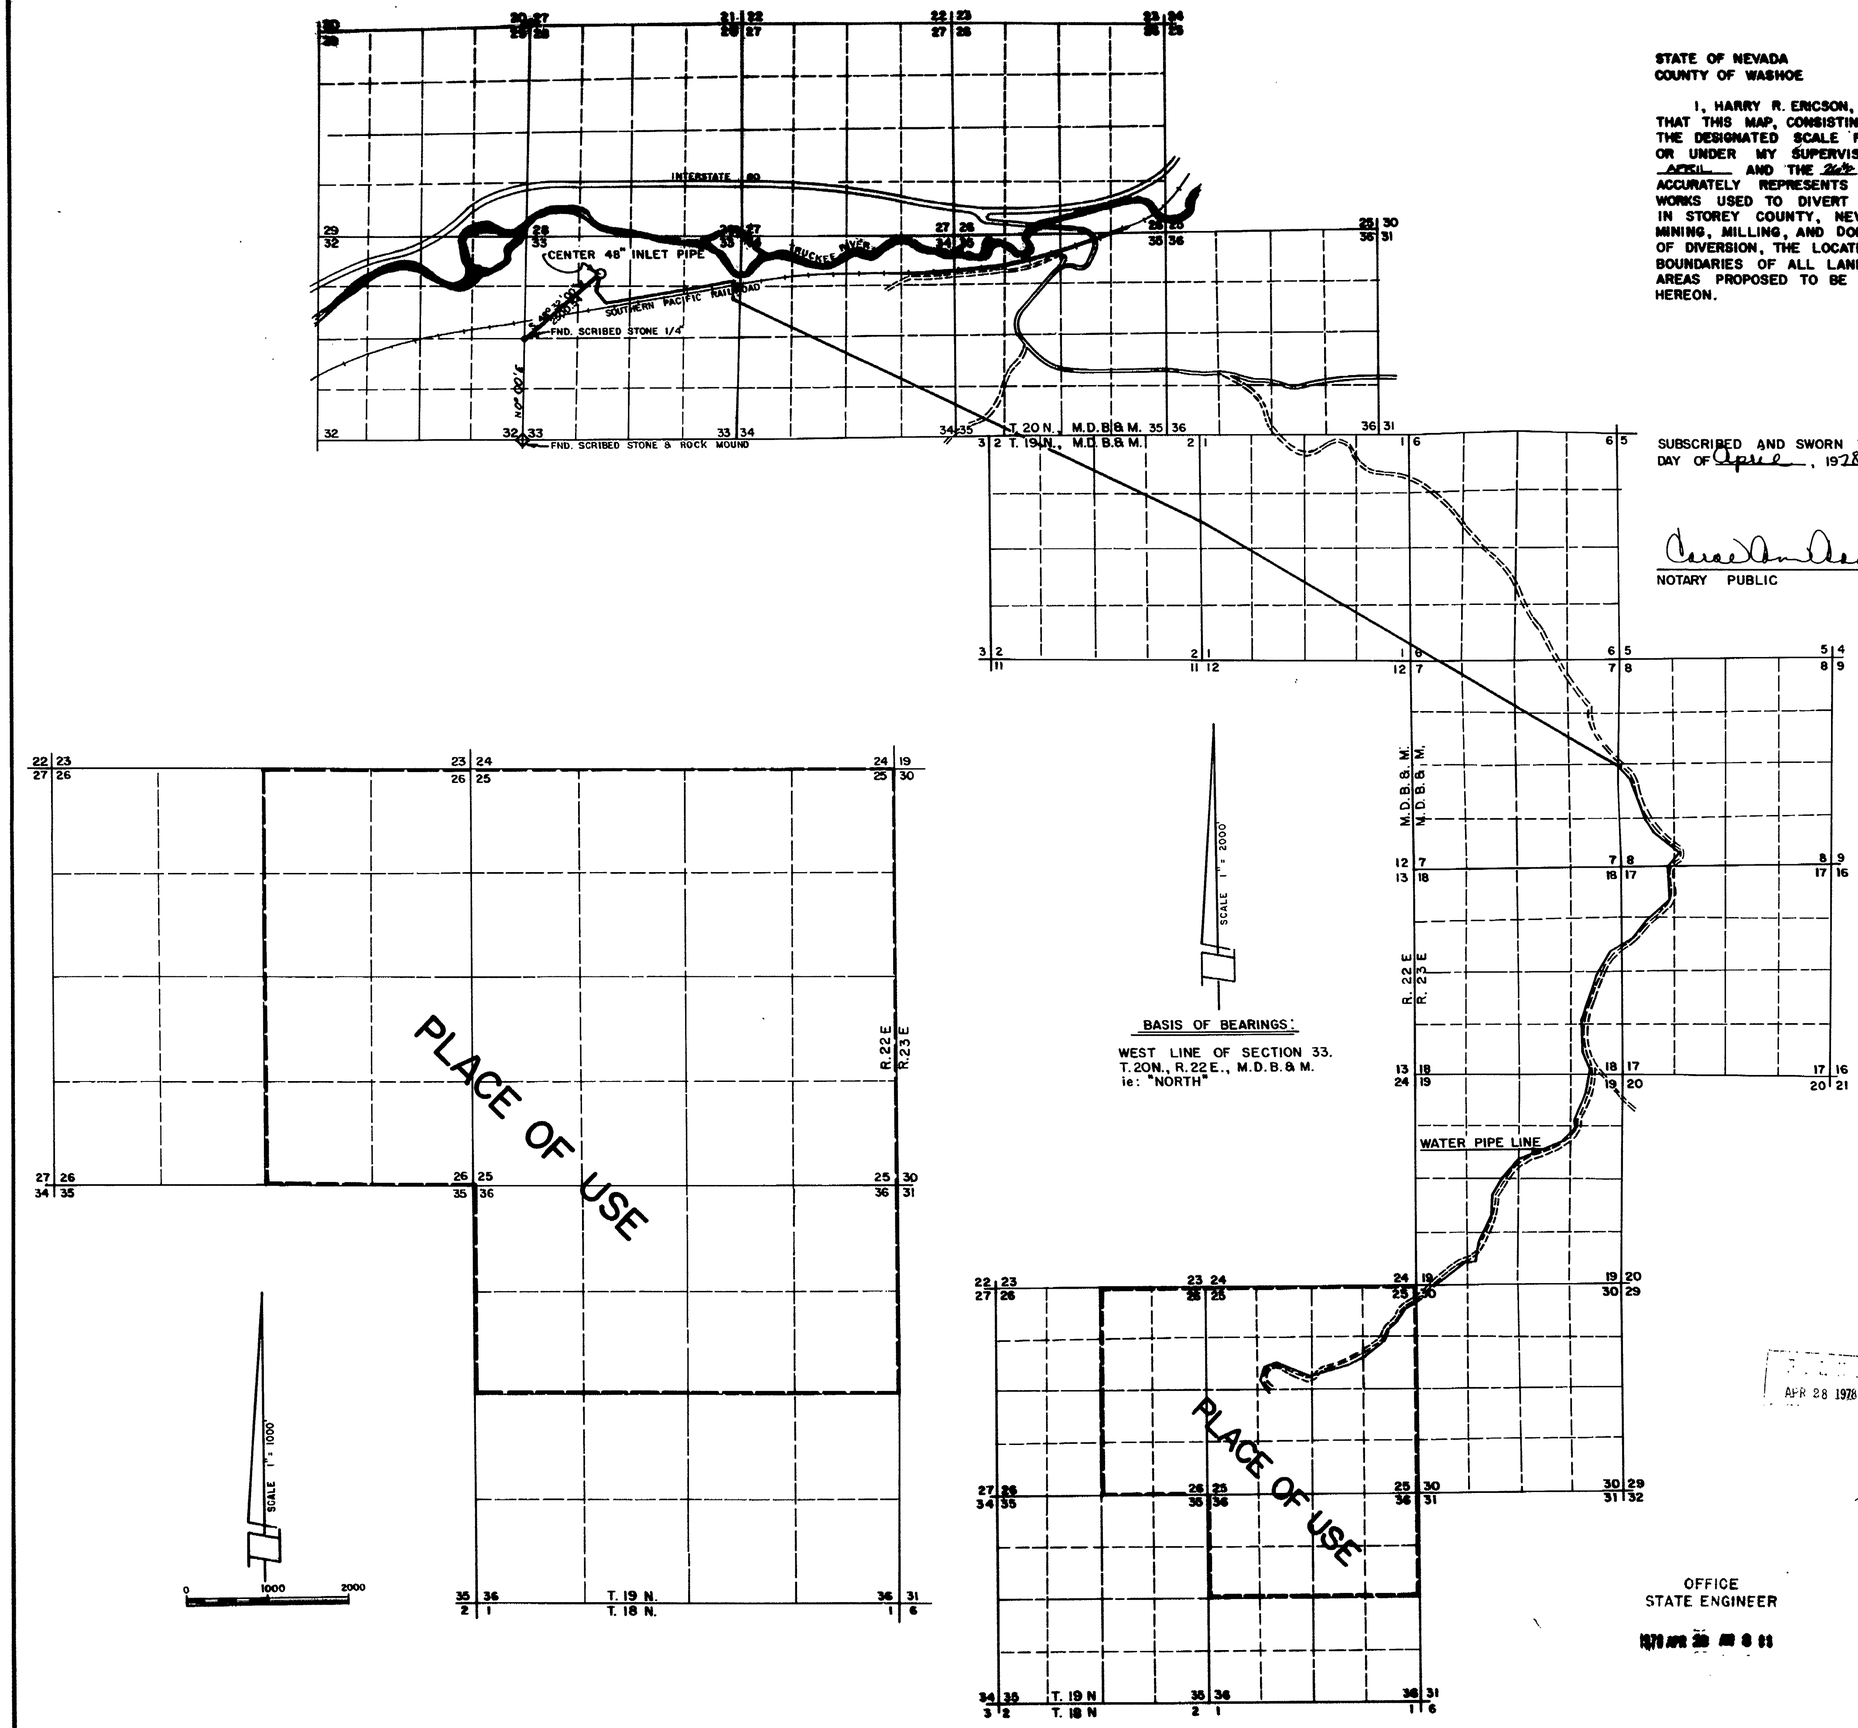

STATE OF NEVADA
COUNTY OF WASHOE

I, HARRY R. ERICSON, BEING FIRST DULY SWORN, DEPOSE AND SAY THAT THAT THIS MAP, CONSISTING ONE SHEET, HAS BEEN CORRECTLY DRAWN TO THE DESIGNATED SCALE FROM FIELD NOTES OF A SURVEY MADE BY ME OR UNDER MY SUPERVISION AND DIRECTION, BETWEEN THE 24th DAY OF APRIL AND THE 26th DAY OF APRIL 1978, THAT IT TRULY AND ACCURATELY REPRESENTS THE PROPOSED LOCATIONS AND EXTENT OF WORKS USED TO DIVERT WATER FROM AN INDUSTRIAL EFFLUENT SOURCE IN STOREY COUNTY, NEVADA, BY WESTCOAST OIL AND GAS CORP. FOR MINING, MILLING, AND DOMESTIC PURPOSES, THAT THE PROPOSED POINTS OF DIVERSION, THE LOCATIONS AND NAMES OF ALL WORKS, THAT THE BOUNDARIES OF ALL LANDS, SHOWING BY 40-ACRE SUBDIVISIONS, THE AREAS PROPOSED TO BE SERVED ARE FULLY AND CORRECTLY DESIGNATED HEREON.

Harry R. Ericson
HARRY R. ERICSON
STATE WATER RIGHT SURVEYOR No. 332

SUBSCRIBED AND SWORN TO BEFORE ME THIS 26th DAY OF April, 1978.

Carol Ann Adams
NOTARY PUBLIC

CAROL ANN ADAMS
Notary Public - State of Nevada
Washoe County
My Commission Expires June 25, 1979

APR 28 1978

1000 0 1000 2000 4000

35232
46617

OFFICE
STATE ENGINEER

1978 APR 28 AM 8 11

MAP
TO ACCOMPANY APPLICATION
TO APPROPRIATE WATER
FOR MINING, MILLING & DOMESTIC PURPOSES
BY WESTCOAST OIL AND GAS CORP.
IN STOREY COUNTY, NEVADA
FROM AN INDUSTRIAL EFFLUENT SOURCE

sea
950 INDUSTRIAL WAY
SPARKS, NEVADA

JOB NO. [illegible]
DATE [illegible]
DR. [illegible]

46617 35232