SEC. 26 T24S, R58E, MDB &M
CLARK COUNTY, NEVADA

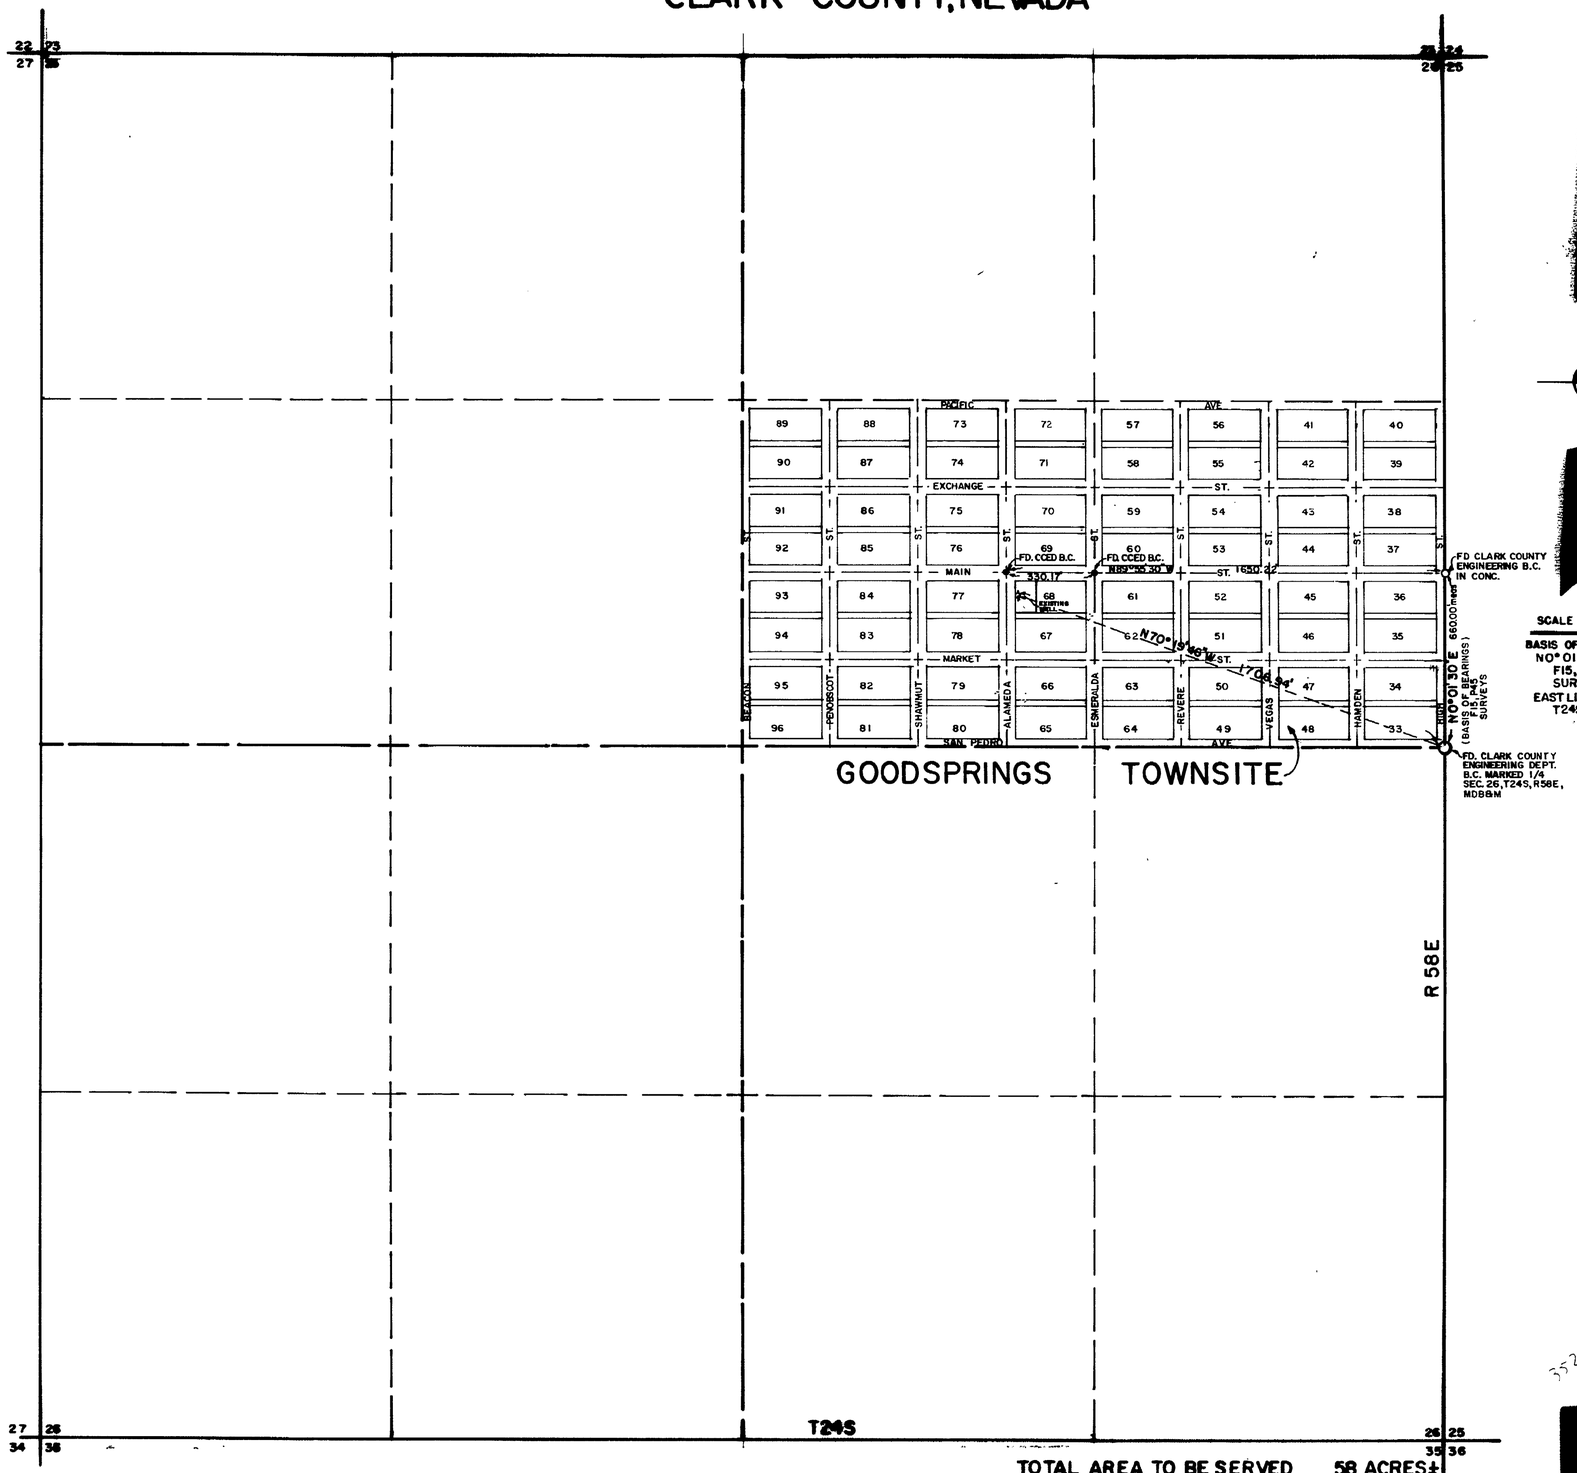

SCALE 1" = 300'

BASIS OF BEARINGS
N0°01'30"E
F15,45
SURVEYS
EAST LINE SEC 26
T24S R58E

TOTAL AREA TO BE SERVED 58 ACRES±

FILED
MAR 31 1978
STATE ENGINEER'S OFFICE

OFFICE
STATE ENGINEER

ENGINEERS CERTIFICATE

[redacted]

Russell Avery 3/24/78
RUSSELL AVERY—WATER RIGHTS SURVEYOR—No 2002

REGISTERED LAND SURVEYOR STATE OF NEVADA RUSSELL AVERY No. 2002

REGISTERED PROFESSIONAL ENGINEER STATE OF NEVADA RUSSELL AVERY CIVIL No. 2002

STATE OF NEVADA
COUNTY OF CLARK SS

SUBSCRIBED AND SWORN TO BE THIS 24TH DAY OF March, 1978

Virginia Davis
NOTARY PUBLIC
IN AND FOR, CLARK COUNTY, NEVADA

July 11, 1981
MY COMMISSION EXPIRES

Notary Public State of Nevada
CLARK COUNTY
Virginia Davis
Commission Expires July 11, 1981

LEGAL DESCRIPTION

LOTS 8, 9, 10, BLOCK 68, GOODSPRINGS TOWNSITE, PTN S1/2, NE1/4, SEC 26, T24S, R58E, MDB&M.

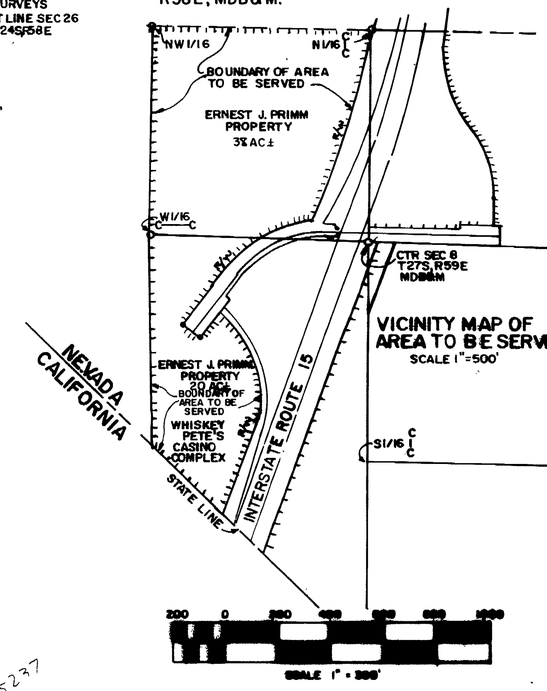

35237

MAP TO ACCOMPANY APPLICATION TO APPROPRIATE WATER FROM AN UNDERGROUND SOURCE

FOR: COMMERCIAL PURPOSES

BY: ERNEST J. PRIMM

CLARK COUNTY, NEVADA

[redacted]

35237