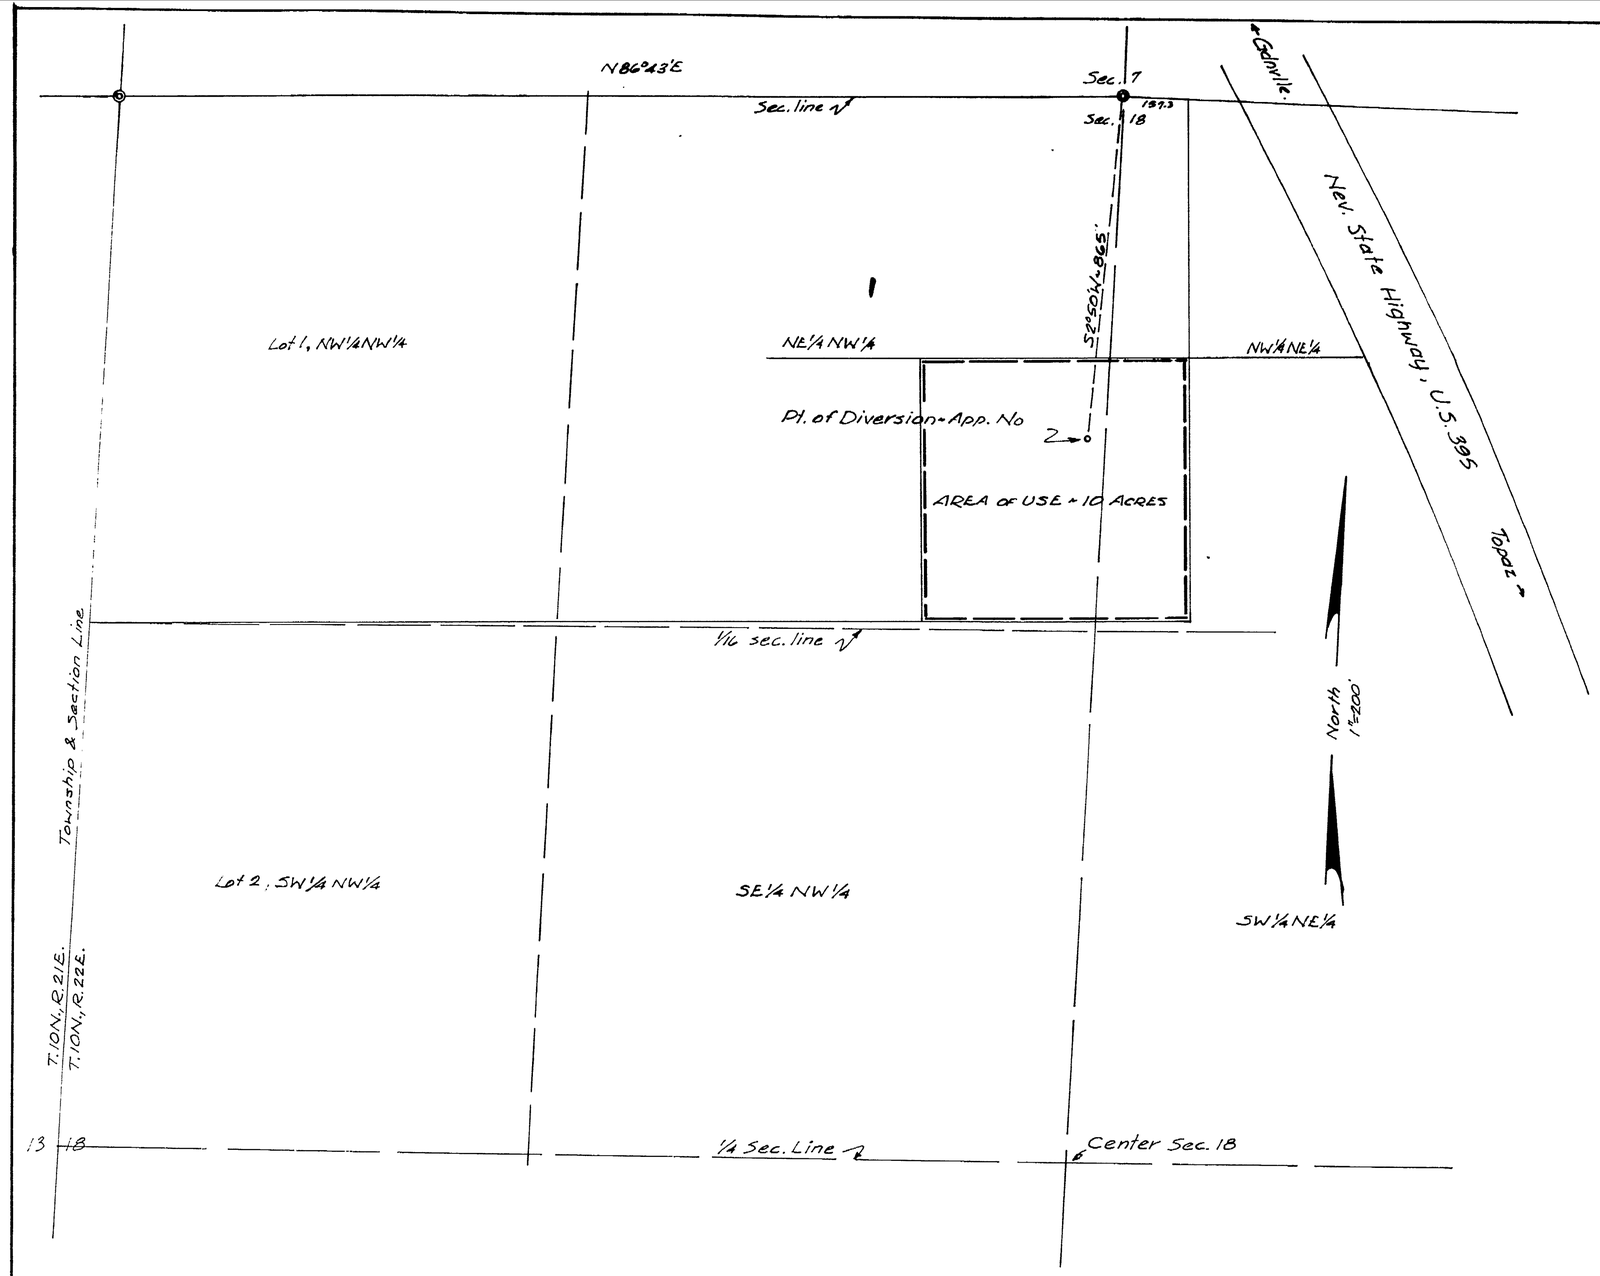

STATE OF NEVADA
COUNTY OF DOUGLAS

I, Robert C. Downer, being first duly sworn, depose and say that this map, consisting of one sheet, has been correctly drawn from field notes of a survey made by me on Jan. 29, 1978, that it truly and correctly represents the location and extent of the works proposed to divert water from a well in Douglas County by Jean Lekumberry for quasi-municipal purposes; that the proposed point of diversion, and the boundary of all land, shown by 40 acre subdivisions, where water from the well will be supplied for quasi-municipal use, are fully and correctly designated hereon.

Robert C. Downer
State Water Rights Surveyor No. 393

Subscribed and sworn to before me this 4th day of April 1978.

Notary Public in and for Carson City County, Nevada.
My Commission expires. Wanda E. Anderson

0 1 2 3 4 5
Hundreds of Feet

FILED
APR 4 1978
STATE ENGINEER'S OFFICE

OFFICE
STATE ENGINEER
1978 APR 4 PM 4 47

Basis of Bearing: No. line NW¼ Sec 18, N86°43'E, as shown on U.S.B.L.M. Plat dated Dec. 14, 1949.

MAP
TO ACCOMPANY APPLICATION TO APPROPRIATE WATER FOR QUASI-MUNICIPAL PURPOSES FROM A WELL
BY JEAN LEKUMBERRY

SCALE: 1"=200'

DOWNER ENGINEERING, GARDNERVILLE, NEV.

35246