SECTION	SUBDIVISION	TOWNSHIP	RANGE	CULTIVATED ACREAGE	DESCRIPTION OF CULTURE	DATE OF 1ST CULTIVE
32	NW¼ NW¼	25 N	41E.	40.0	BARLEY	76
32	SW¼ NW¼	25 N	41E	40.0	BARLEY	76
32	SE¼ NW¼	25 N	41E	40.0	BARLEY	76
32	NW¼ NE¼	25 N	41E	40.0	BARLEY	77
32	NE¼ NE¼	25 N	41E	40.0	BARLEY	77
32	SW¼ NE¼	25 N	41E	40.0	BARLEY	77
32	SE¼ NE¼	25 N	41E	40.0	BARLEY	77

Total 280. Acs

STATE OF NEVADA }
COUNTY OF CHURCHILL } SS

I, JOSEPH W. WHITTLE, BEING FIRST DULY SWORN, DEPOSE AND SAY THAT THIS MAP CONSISTING OF 1 SHEET, NUMBERED FROM 1 TO 1, INCLUSIVE HAS BEEN CORRECTLY DRAWN TO THE DESIGNATED SCALE FROM FIELD NOTES OF A SURVEY MADE BY ME, (OR UNDER MY SUPERVISION AND DIRECTION) BETWEEN THE 1st DAY OF Dec, AND THE 13th DAY OF Dec, 1977; THAT IT TRULY AND CORRECTLY REPRESENTS THE PROPOSED LOCATION AND EXTENT OF THE WORKS USED TO DIVERT WATER FROM AN UNDERGROUND SOURCE IN LANDER COUNTY BY Pauline R. DeFoor FOR IRRIGATION PURPOSES UNDER APPLICATION NO 27394 THAT THE POINT OF DIVERSION, THE LOCATION, SIZE OF THE DIVERTING CHANNEL, LOCATION AND DESCRIPTION OF ALL MEASURING DEVICES, THE LOCATION AND EXTENT OF LANDS OWNED OR CONTROLLED BY THE APPLICANT UPON WHICH WATER APPLIED FOR UNDER APPLICATION NO [redacted] IS USED, TOGETHER WITH THE AREA AND KIND OF CULTURE IN EACH 40-ACRE SUBDIVISION, AND THE LOCATION AND NAMES OF ALL OTHER WORKS OR STREAMS WHICH ARE CROSSED BY OR CONNECTED WITH SAID WORKS ARE FULLY AND CORRECTLY DESIGNATED THEREON.

Joseph W. Whittle
JOSEPH W. WHITTLE S.W.R.S. 388

SUBSCRIBED AND SWORN TO BEFORE ME THIS 22 DAY OF March, 1978. NOTARY PUBLIC IN AND FOR CHURCHILL COUNTY, NEVADA.

Betty L. Anderson
NOTARY PUBLIC

BETTY L. ANDERSON
Notary Public - State of Nevada
My Commission Expires May 17 1980

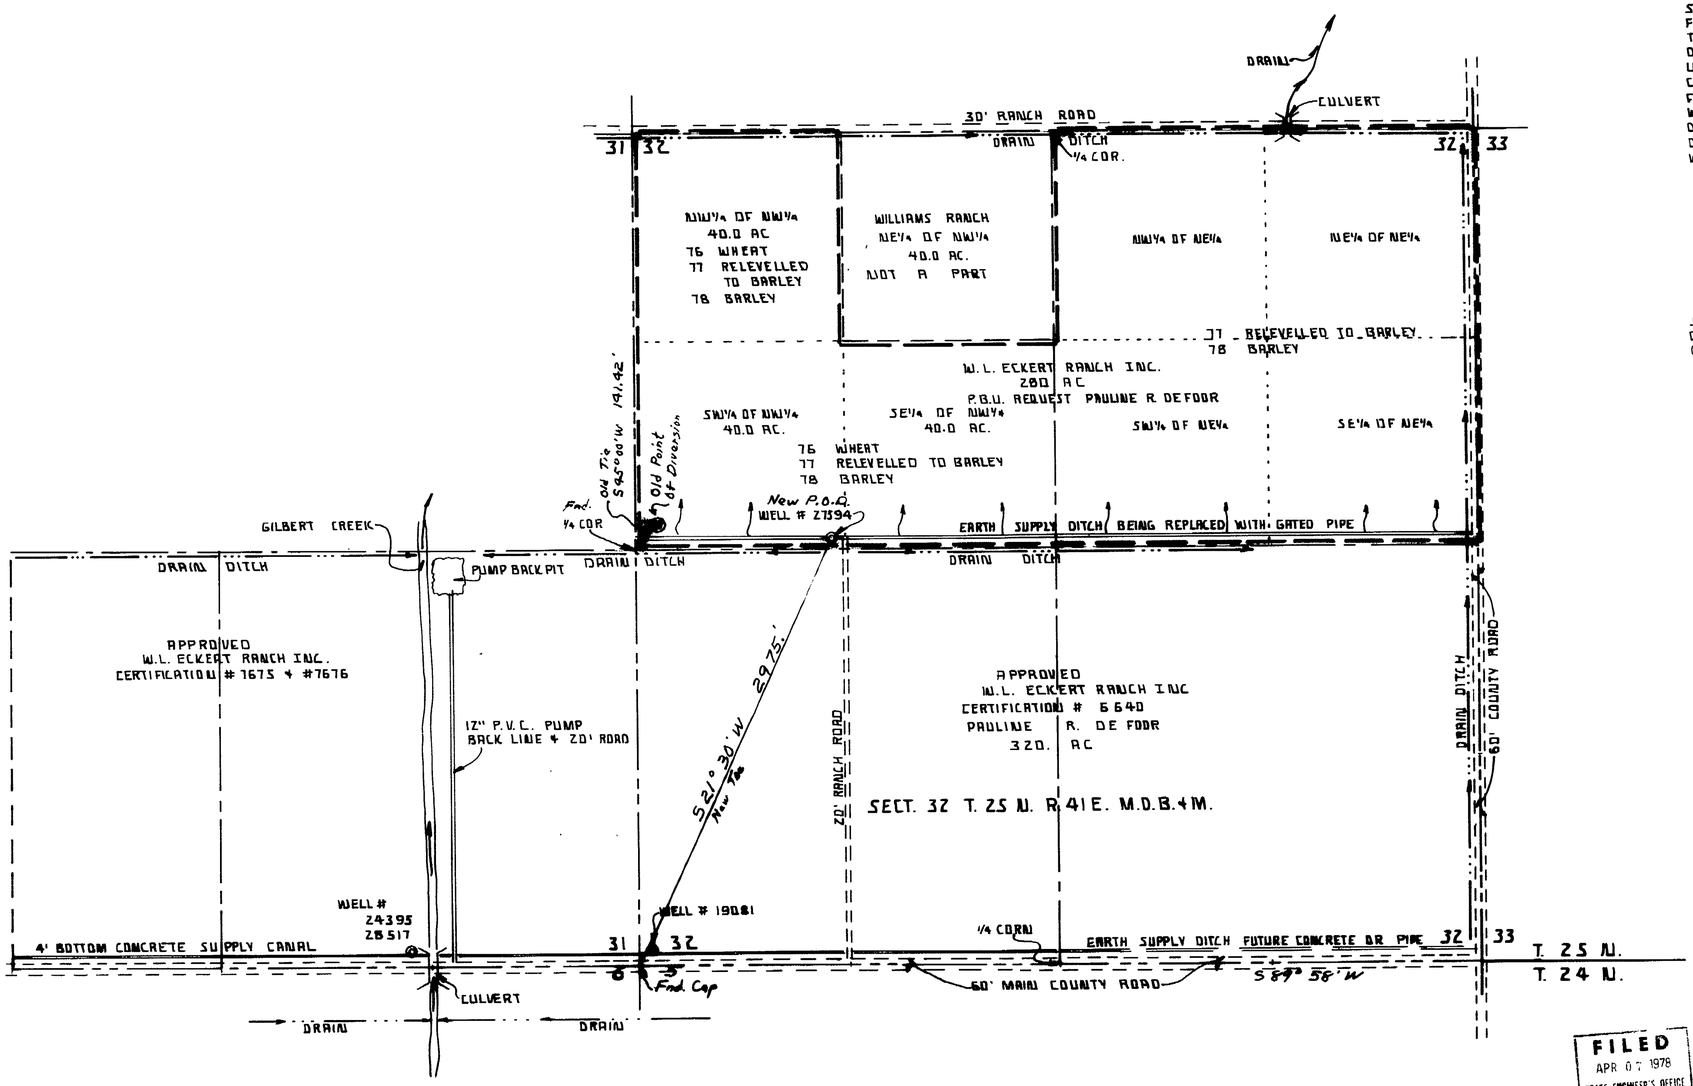

G.L.O. BRGS.

500 0 500 1000 1500 2000
SCALE 1" = 500 FT

35258

FILED
APR 07 1978
STATE ENGINEER'S OFFICE

9574 8/25/81

OFFICE
STATE ENGINEER

MAP
TO ACCOMPANY PROOF OF BENEFICIAL USE UNDER APPLICATION NO. 27394
FOR IRRIGATION BY PAULINE R. DEFOOR (W.L. ECKERT INC.)
FROM AN UNDERGROUND SOURCE.

SURVEYOR JOSEPH W. WHITTLE S.W.R.S. 388
DRAWN: MARCH 26 1978

35258