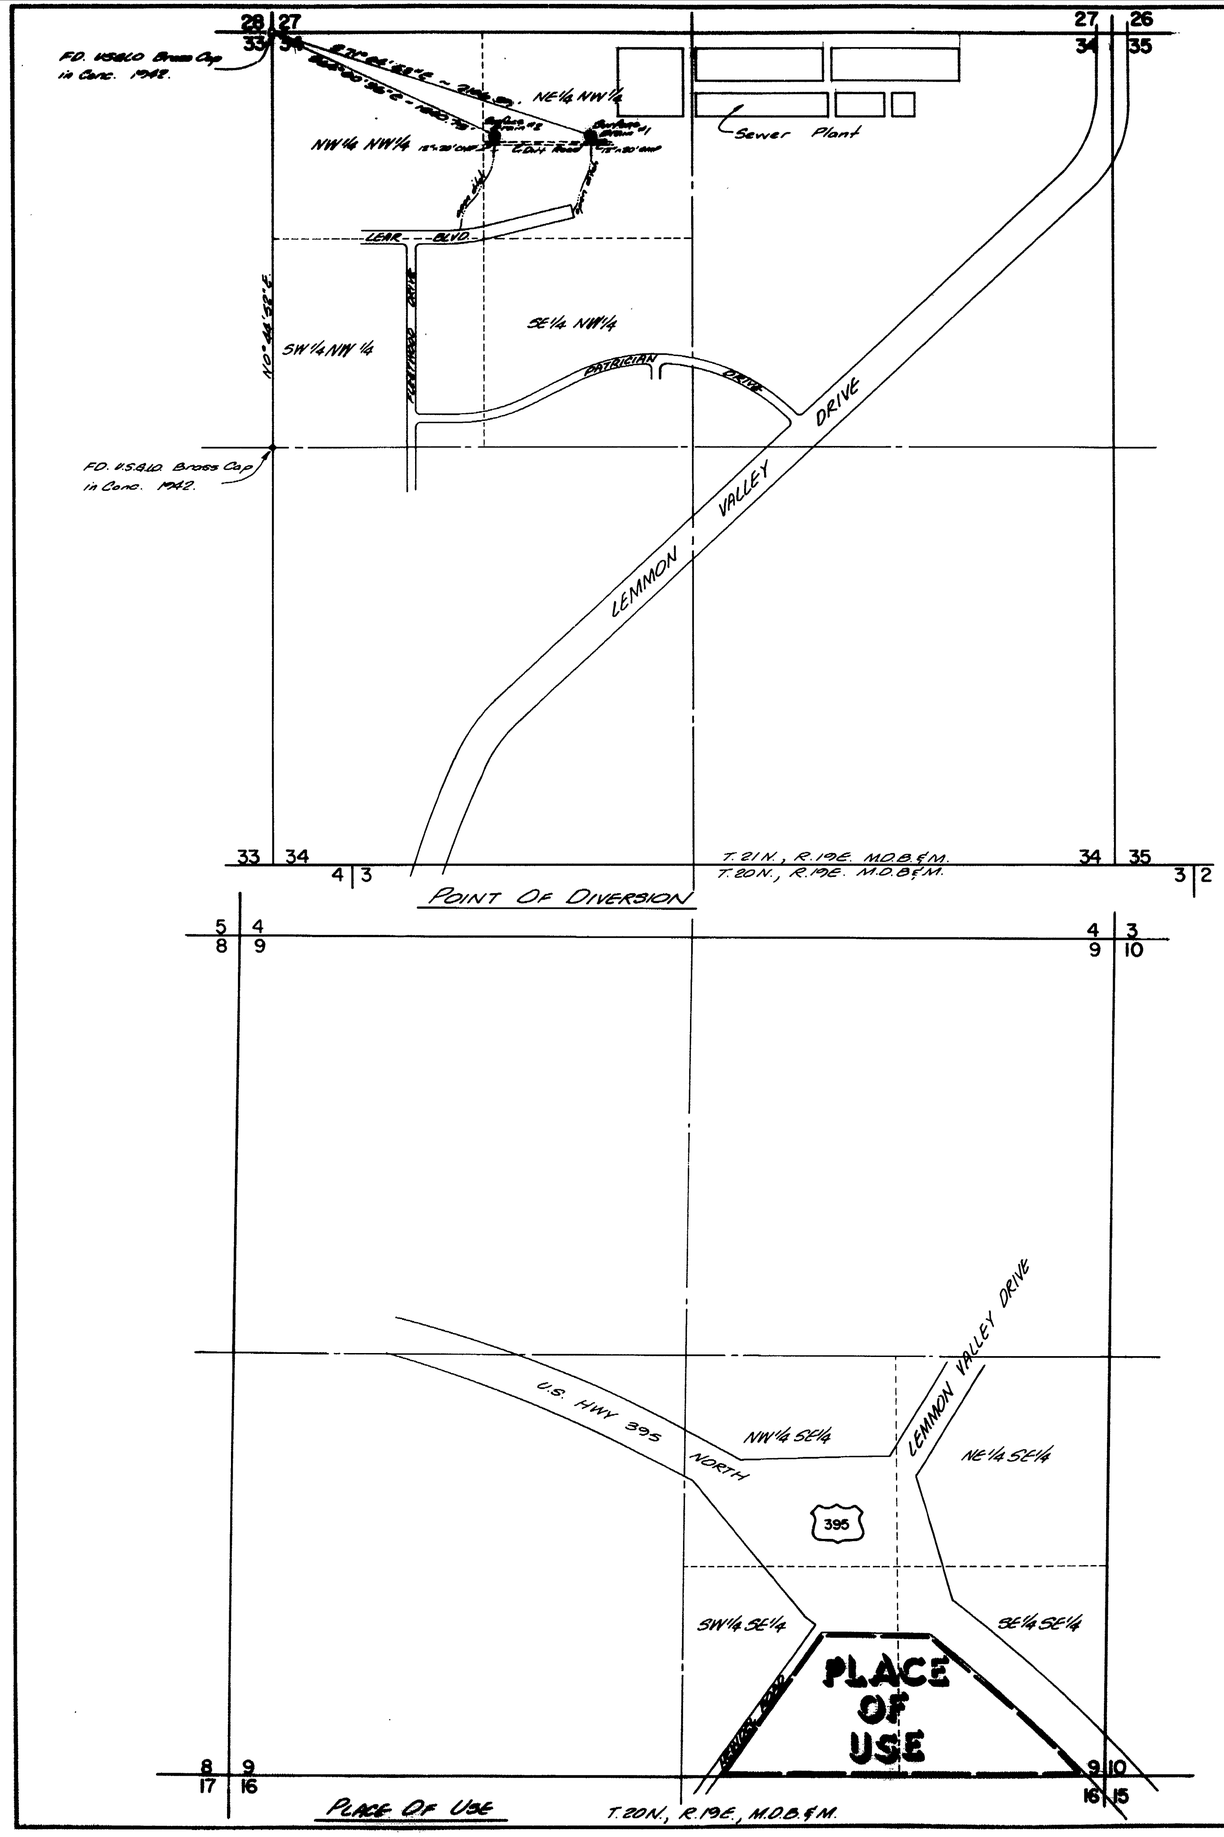

Scale: 1" = 500'

BASIS OF BEARINGS:

U.S.C.& G.S. Sta. "Range to Sta. "Red" 144° 26' 12"

I, Richard W. Arden, being first duly sworn, depose & say that this map, consisting of 1 sheet, has been correctly drawn to the designated scale from field notes of a survey made under my supervision and direction, between the 28th day of March, and the 4th day of April, 1978; that it truly and correctly represents the proposed location and extent of the works used to divert water from surface waters, in Washoe County, by John H. Lawton for irrigation purposes. That the proposed point of diversion, the approximate location and size of the diverting channel, all reservoirs or basins, the location and names of all other works which will cross or connect with the proposed works, and the boundary of all lands, showing by 40 acre subdivisions the areas proposed to be irrigated, are fully and correctly designated thereon.

Richard W. Arden
State Water Rights Surveyor No. 307

Subscribed and sworn to before me, a Notary Public in and for the County of Washoe, State of Nevada, on this 7th day of April, 1978.

Carol Ann Adams
Notary Public

CAROL ANN ADAMS
Notary Public - State of Nevada
Washoe County
My Commission Expires June 25, 1979

0 200 400 600 800 1000 1600 2000

FILED
APR 7 1978
STATE ENGINEER'S OFFICE

OFFICE
STATE ENGINEER
MAR 1 1978

MAP
TO ACCOMPANY APPLICATION
TO APPROPRIATE WATER
FOR IRRIGATION PURPOSES
BY JOHN H. LAWTON
FROM SURFACE WATERS
IN WASHOE COUNTY, NEVADA

seal
950 Industrial Way
Sparks, Nevada

JOB NO. [illegible]
DATE MAR., 1978
DR. [illegible]

35160 35259