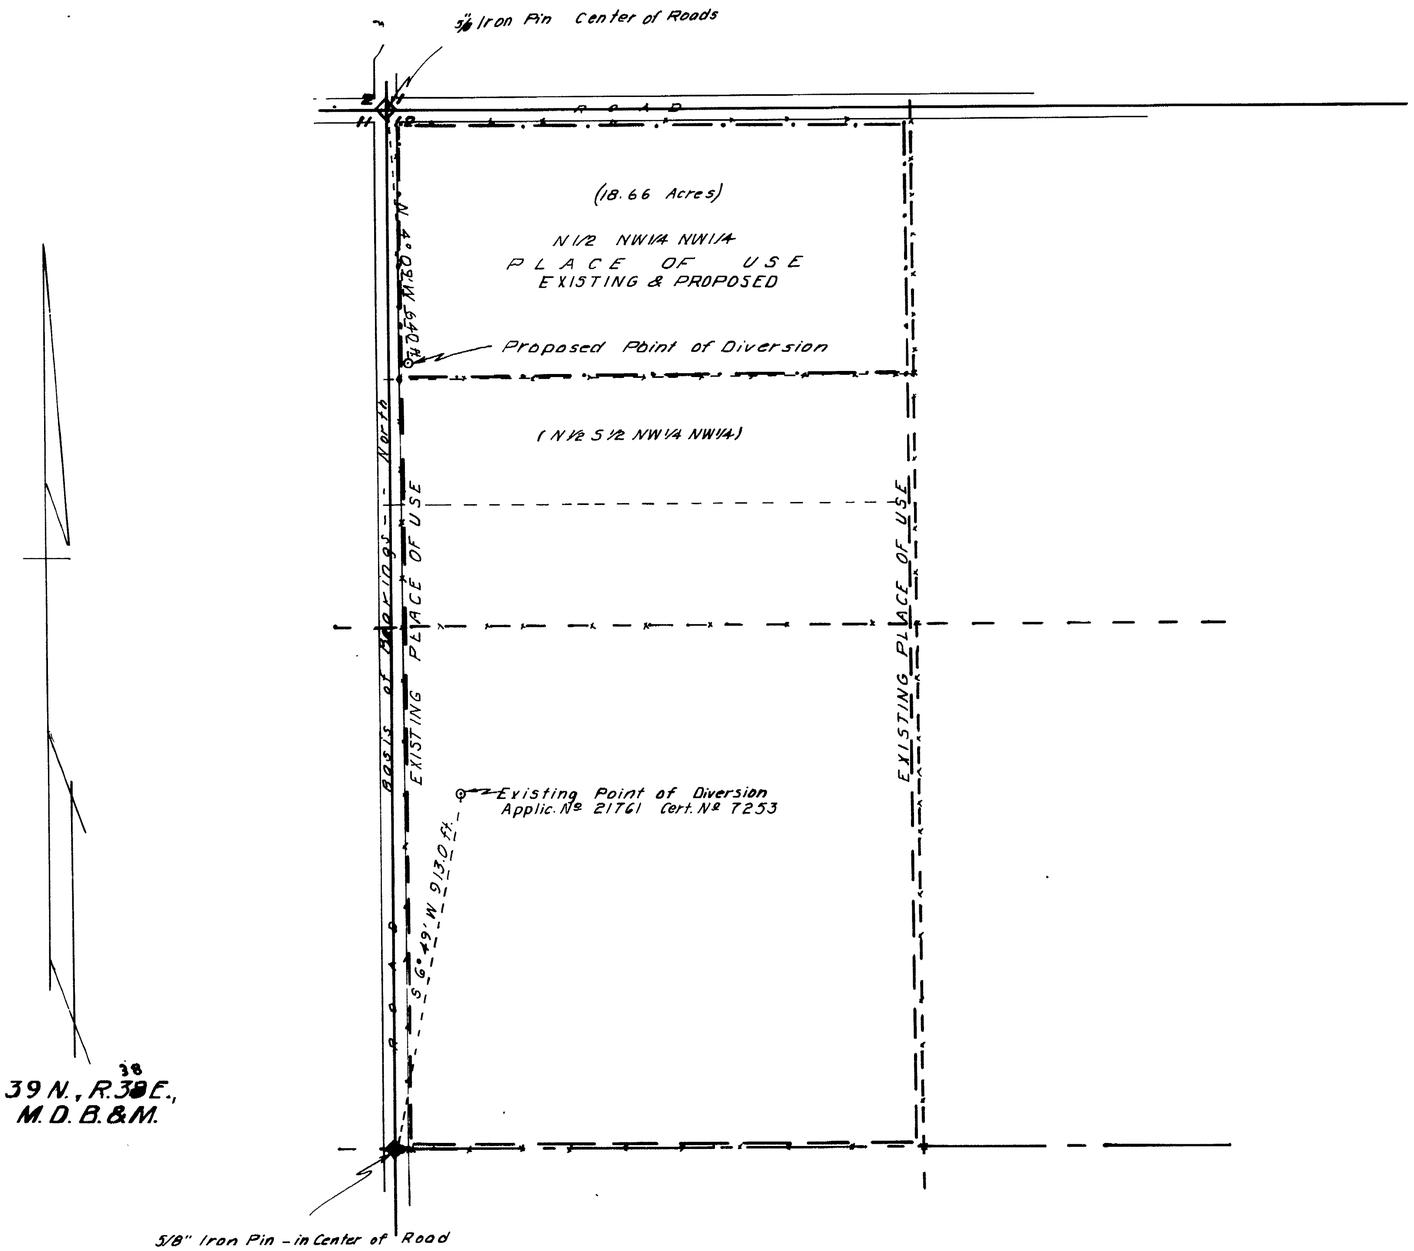

STATE OF NEVADA
COUNTY OF HUMBOLDT } SS

I, J. R. Caldwell, being first duly sworn, depose and say that this map, consisting of ____ sheets, has been correctly drawn to the designated scale from field notes of a survey made by me, (or under my supervision and direction), ON THE 20TH DAY OF DECEMBER 1977, that it truly and correctly represents the proposed location and extent of the works used to divert water from UNDERGROUND in HUMBOLDT County, by Marie S. Zabala for IRRIGATION & DOMESTIC.

That the proposed point of diversion, the location and size of the diverting channel, all reservoirs and basins, location and description of all measuring devices, and the boundary of all lands SHOWING BY 40-ACRE SUB-DIVISIONS THE LANDS TO BE IRRIGATED

and the location and names of all other works or streams which are crossed by or connected with said works are fully and correctly designated thereon.

J. R. Caldwell
State Water Right Surveyor No. 276

STATE OF NEVADA No. 626 REGISTERED

Subscribed and sworn to before me this 7th day of April 1978
Pledge Oak
Humboldt County Recorder

COUNTY RECORDER

Scale 1" = 200'

200 0 200 400 600 800

FILED
APR 11 1978
STATE ENGINEER'S OFFICE

J. R. Caldwell		
Winnemucca, Nevada		
Job No. ____	By	Date
Survey		
Calculations		
Drawing		
Checked		
Completed		

MAP TO ACCOMPANY
APPLICATION TO CHANGE THE POINT OF DIVERSION

FOR MARIE S. ZABALA
BY IRRIGATION & DOMESTIC
FROM UNDERGROUND
IN HUMBOLDT COUNTY, NEVADA

35264