IN AN UNSURVEYED PORTION OF T. 7 N., R. 50 E. M.D. MER. NEVADA

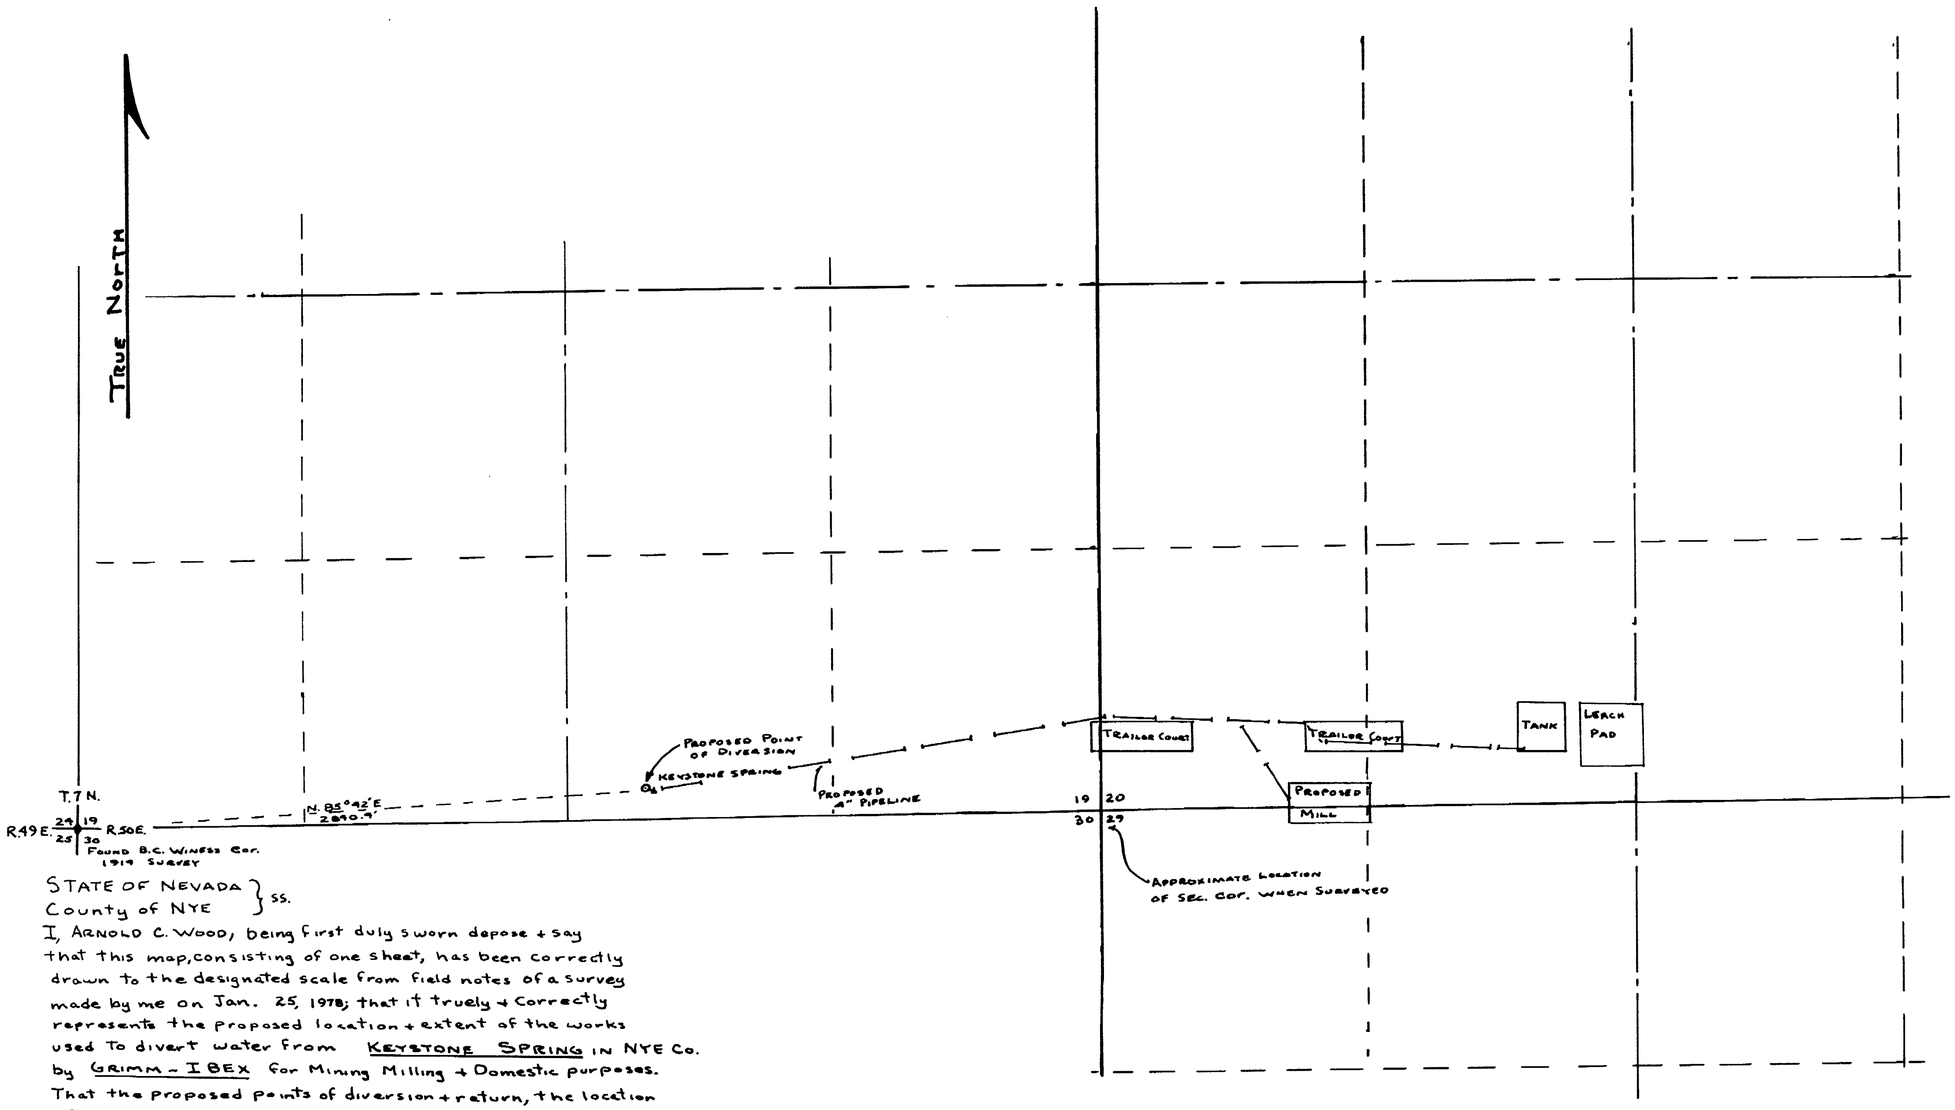

STATE OF NEVADA }
County of NYE } ss.

I, ARNOLD C. WOOD, being first duly sworn depose + say that this map, consisting of one sheet, has been correctly drawn to the designated scale from field notes of a survey made by me on Jan. 25, 1978; that it truely + correctly represents the proposed location + extent of the works used to divert water from KEYSTONE SPRING in NYE Co. by GRIMM - IBEX for Mining Milling + Domestic purposes. That the proposed points of diversion + return, the location of the Mill, the approximate size + capacity of the diverting conduit, + the location + names of all other works or streams which are crossed by or connected with said works, are fully + correctly designated hereon.

Arnold C. Wood
Nevada State Water Right Surveyor

Subscribed + Sworn to before me this 13th Day of April 1978.

Ruth E. Kretschmer
Notary Public in + for NYE Co. Nevada

RUTH E. KRETSCHMER
NOTARY PUBLIC STATE OF NEVADA
My commission expires June 5, 1978

FILED
AUG 7 1978
STATE ENGINEER'S OFFICE

35311

OFFICE
STATE ENGINEER
1978 AUG 7 PM 2 22

OFFICE
STATE ENGINEER
1978 APR 17 PM 2 36

0 200' 400' 800' 1200' 1600' 2000'
100' 200'

BASIS FOR BEARINGS: SOLAR OBSERVATION

MAP ACCOMPANING APPLICTION
TO APPROPRIATE WATER
FOR: MINING, MILLING + DOMESTIC
FROM: KEYSTONE SPRING
BY: GRIMM - IBEX
LOCATED: IN NYE Co. NEVADA
SCALE 1" = 400'
MAP + SURVEY BY A.C. WOOD R.D.S. 3144

35311