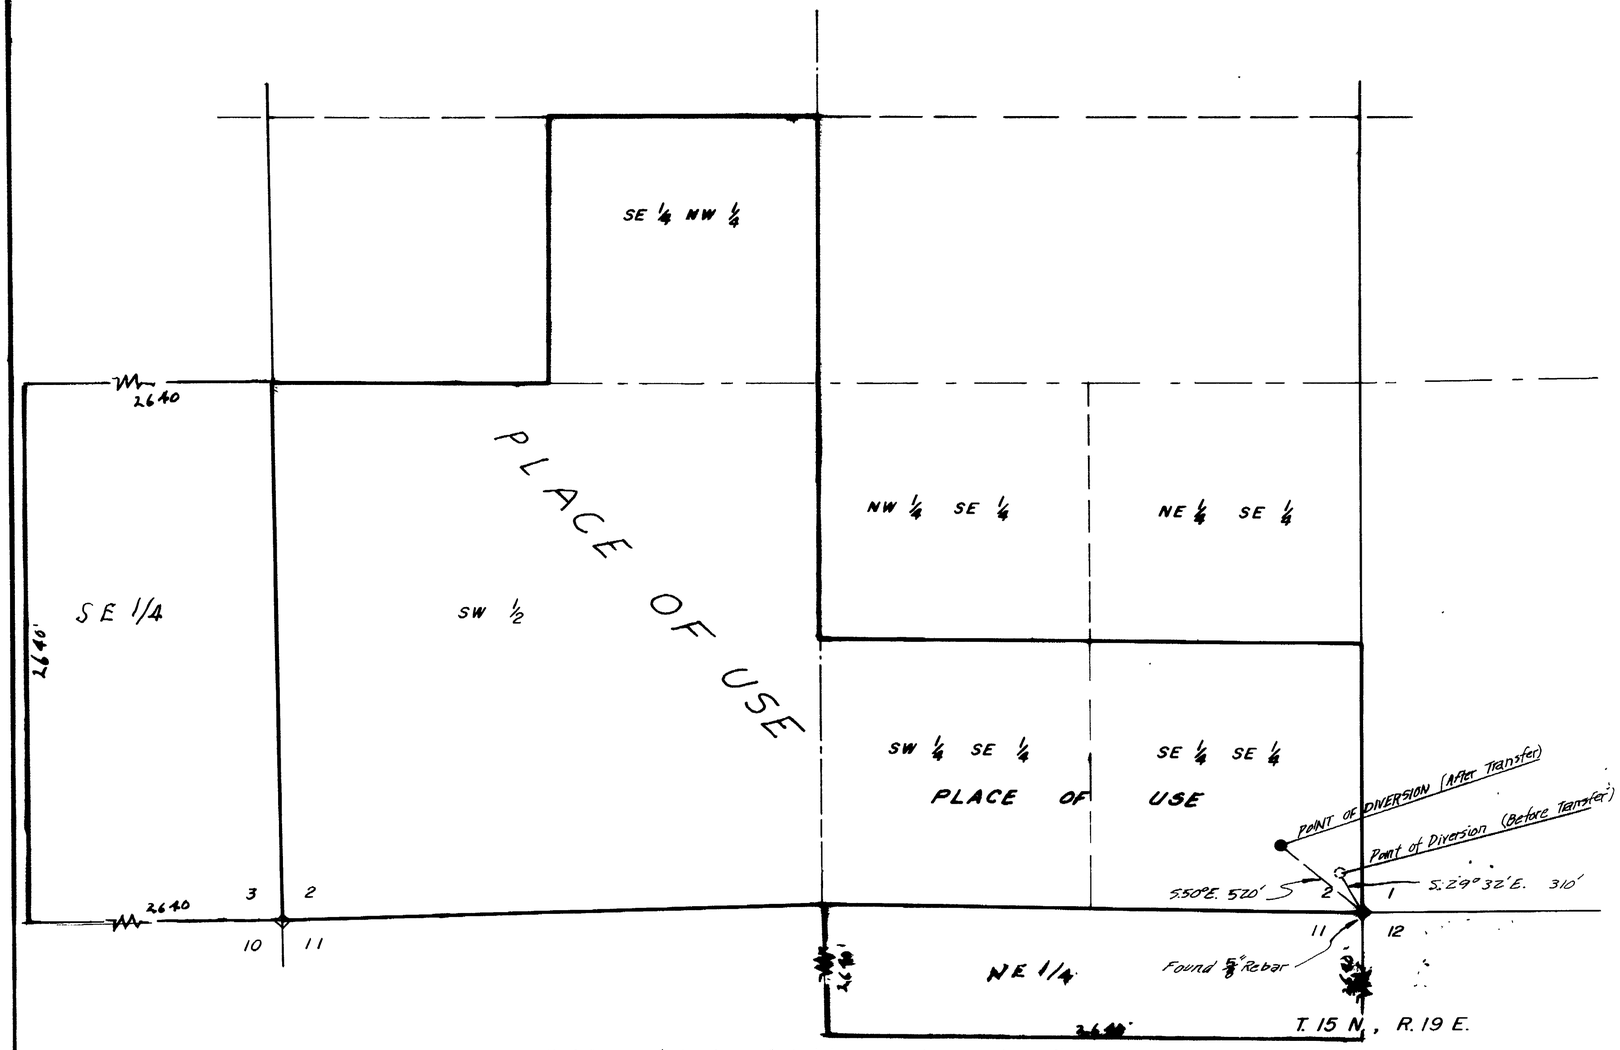

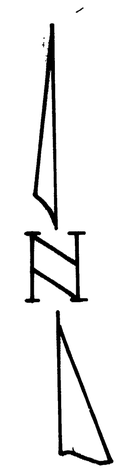

SCALE 1" = 400

Basis of Bearings : Magnetic Variation = 18°

I, E. P. Osgood, Jr., being first duly sworn, depose and say that this map, consisting of 1 sheet has been correctly drawn to the designated scale from field notes of a survey made by me on June 20 1978. That it truely and correctly represents the location and extent of the works used to divert water from underground sources by well in Carson County, Nevada by Chabaldig Inc for Quasi Municipal Sub. use. That the point of diversion, the ~~approximate~~ location and size of the diversion channel or other conduit, the place and manner of use, and the location and names of all other works or streams which are crossed by or connected with the said works are fully and correctly designated thereon.

E. P. Osgood

E. P. Osgood, Jr.
State Water Right Surveyor No. 294

Subscribed to and sworn to before me on this 14th day of July 1978.

Marvin Hamrick
Notary Public

MARVIN HAMRICK
Notary Public - State of Nevada
Washoe County
My Commission expires May 8 1981

FILED
AUG 7 1978
STATE ENGINEER'S OFFICE

OFFICE
STATE ENGINEER
1978 AUG 7 PM 2 13

OFFICE
STATE ENGINEER
1978 JUL 24 PM 2 44

0 400 800 1200 1600 2000

35321

MAP TO ACCOMPANY
APPLICATION TO CHANGE
THE POINT OF DIVERSION & PLACE
OF USE BY

CHABALDIG INC.

FROM UNDERGROUND SOURCES
CARSON COUNTY, NEVADA
JULY 1978
E.P. OSGOOD, JR., ST. WTR. RT. SUR. NO. 294

35321