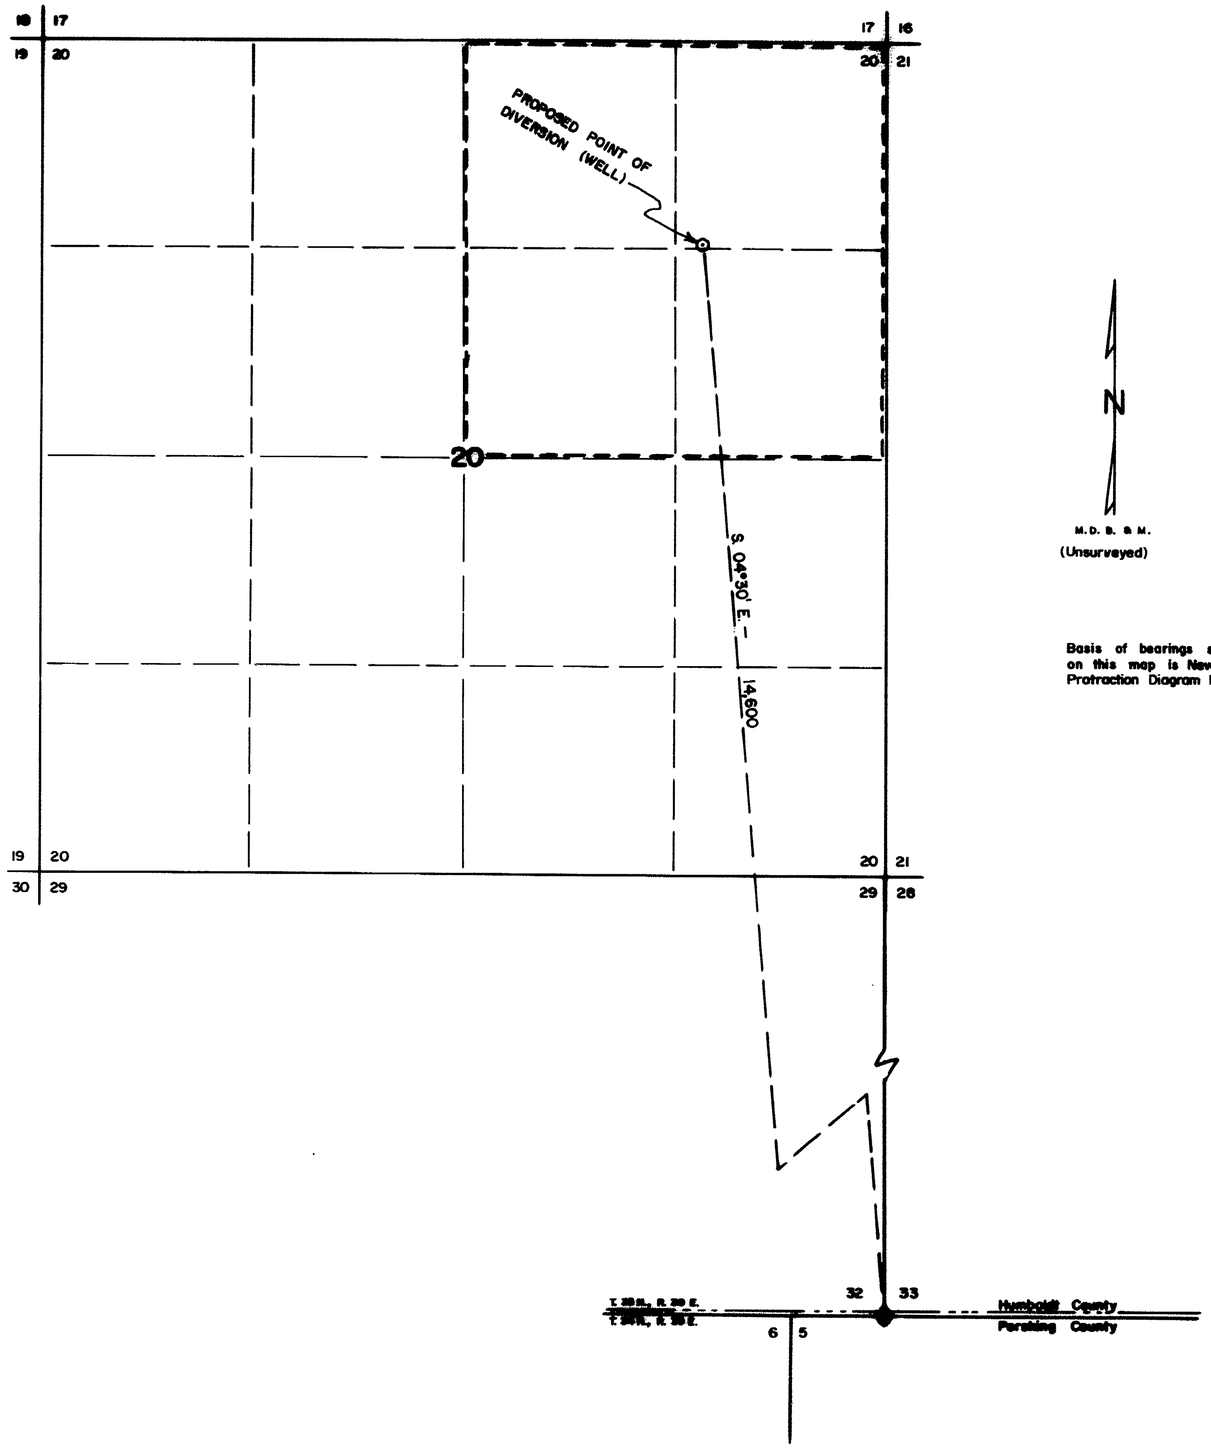

Basis of bearings shown on this map is Nevada Protraction Diagram No. 15.

STATE OF NEVADA
COUNTY OF HUMBOLDT SS:

I, Ernest E. Muller, Sr., being first duly sworn, depose and say that this map, consisting of one sheet, has been correctly drawn to the designated scale from field notes of a survey made by me on the 18th day of July , 1978, that it truly and correctly represents the proposed location and extent of the works used to divert water from an underground source in Humboldt County by George and Norma Grable for mining, milling, and domestic purposes. That the proposed point of diversion, the approximate location and size of the diverting channel, all reservoirs or basins, the location and names of all other works which will cross or connect with the proposed works, and the boundary of all lands, showing by 40-acre subdivisions the areas proposed to be irrigated, are fully and correctly designated thereon.

State Water Right Surveyor No. 273

Subscribed and sworn to before me this fourth day of August, 1978.

Notary Public in and for Nevada

STORMY HOLDEN
NOTARY PUBLIC NEVADA

SCALE: 1 INCH = 500 FEET

500 0 660 1320 2640

#35359

FILED
AUG 7 1978
STATE ENGINEER'S OFFICE

OFFICE
STATE ENGINEER
1978 AUG 7 PM 4 30

MAP
TO ACCOMPANY APPLICATION
TO APPROPRIATE WATER
BY
GEORGE and NORMA GRABLE
FOR
MINING, MILLING, and DOMESTIC PURPOSES
FROM
AN UNDERGROUND SOURCE

BIG E, INC., 750 WEST PUEBLO ST.

78.07.12.

46794 35359