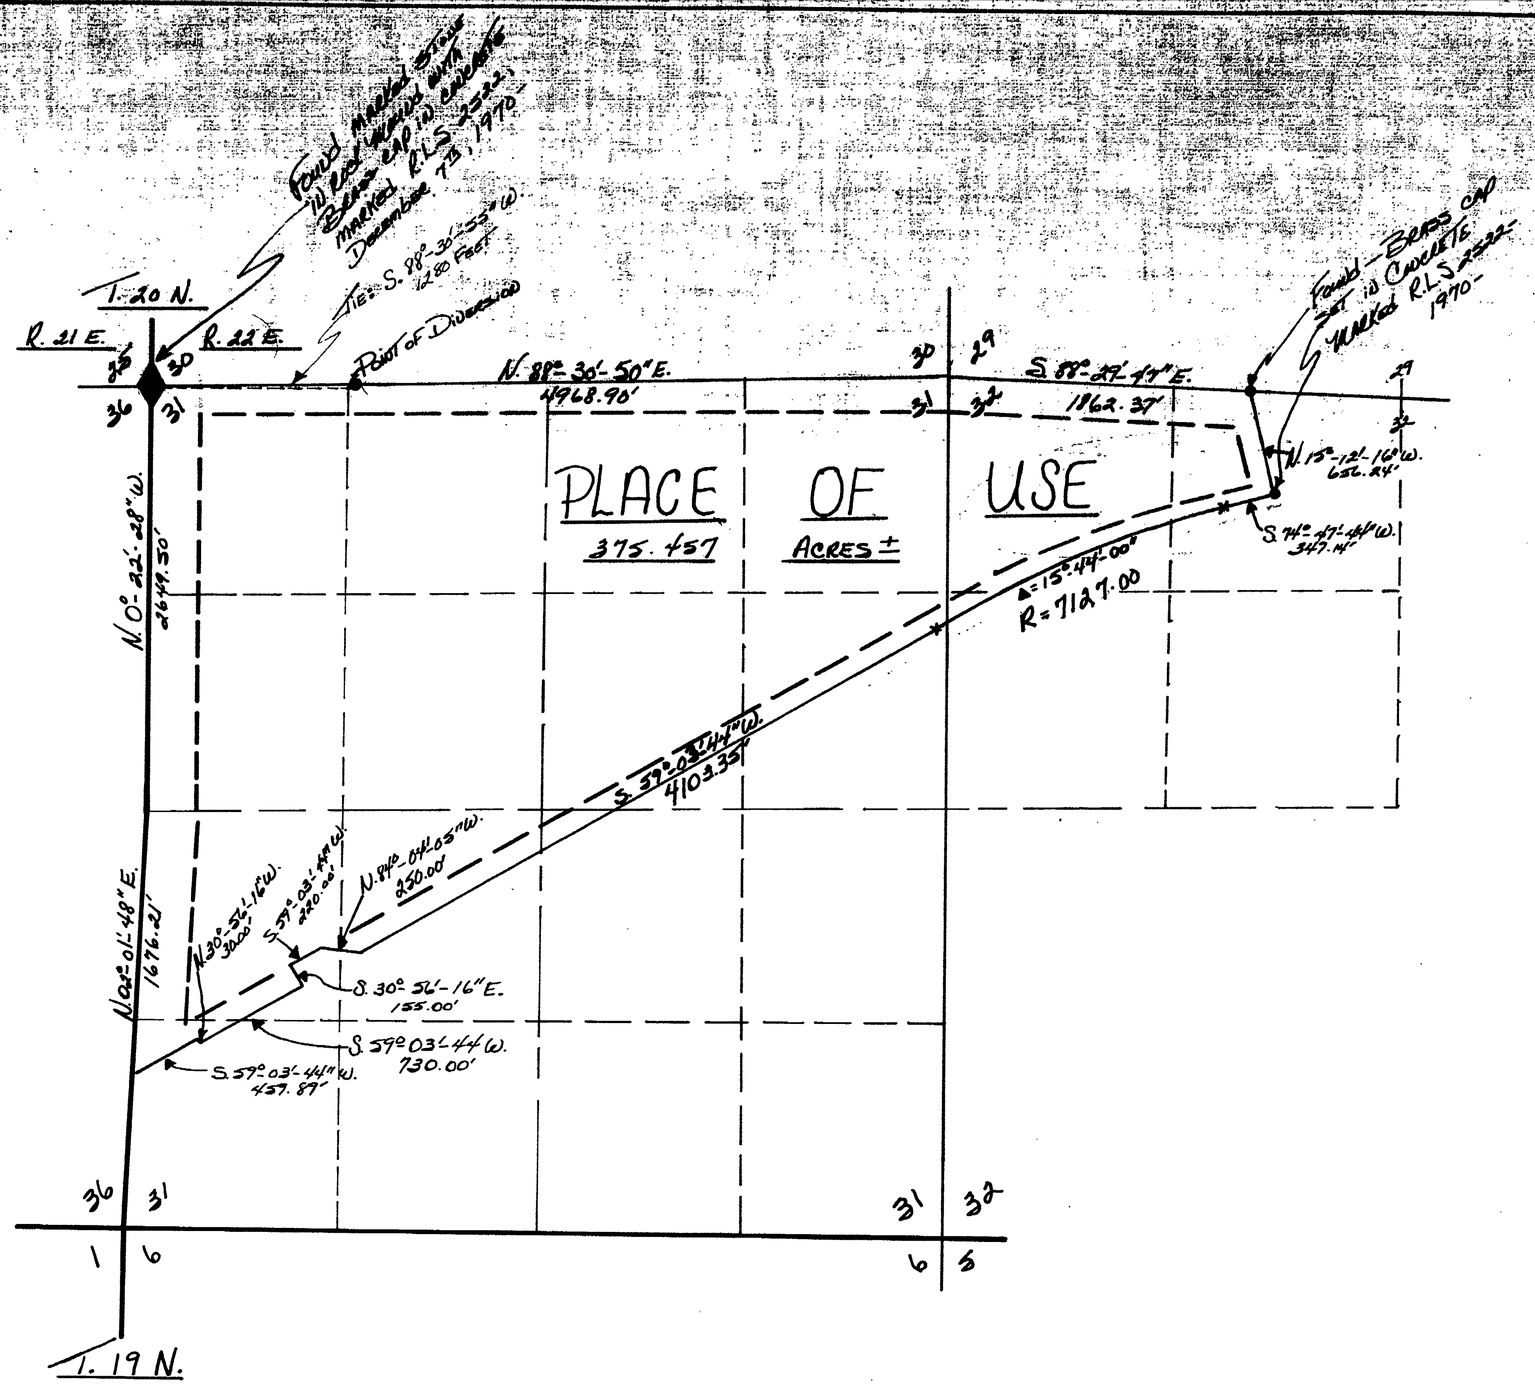

BASIS OF BEARINGS:
Record of survey prepared by WEBER & ASSOCIATES, December 7th, 1970.

State of Nevada
County of Washoe ss

I, JOHN R. WEBER, being first duly sworn, depose and say that this map, consisting of one sheet, has been correctly drawn to the designated scale from field notes of a survey made by me, or under my supervision and direction, between the 17th day of May, 1978, and the 25th day of May, 1978, that it truly and correctly represents the proposed location and extent of the works used, to divert water from the underground well for quasi-municipal purpose, by Earl L. Drake, Canyon Estates, located in Washoe County. That the proposed point of diversion, the approximate location and size of diverting channel, all reservoirs or basins, the locations and names of all other works that will cross or connect with the proposed works, and the boundary of all lands shown by 40 acre subdivisions. The acres to be served, are fully and correctly designated thereon.

John R. Weber
STATE WATER Right Surveyor No. 452

Subscribed and sworn before me on this 25th day of MAY, 1978.

Ellis R. Ferguson
NOTARY Public

ELLIS R. FERGUSON
Notary Public - State of Nevada
Washoe County
My Commission Expires Oct. 3, 1979

500' 0' 500' 1000' 1500'
SCALE: 1" = 500'

FILED
JUN 28 1978
STATE ENGINEER'S OFFICE

35363-64

MAP
TO ACCOMPANY APPLICATION
TO APPROPRIATE WATER
FOR
Quasi-Municipal Purpose
in Washoe County, Nevada
By: Canyon Estates, Inc.
From: Underground Source
Application No's. 35363 and 35364 - "78" (May)

PREPARED by: John R. Weber & Associates
452 West First Street - Suite 302
Reno, Nevada 89501
(702) 322-2707

OFFICE STATE ENGINEER 1978 JUN 19 PM 2 23

OFFICE STATE ENGINEER 1978 MAY 26 PM 1 21

OFFICE STATE ENGINEER 1978 JUN 28 PM 2 23

35364 35363