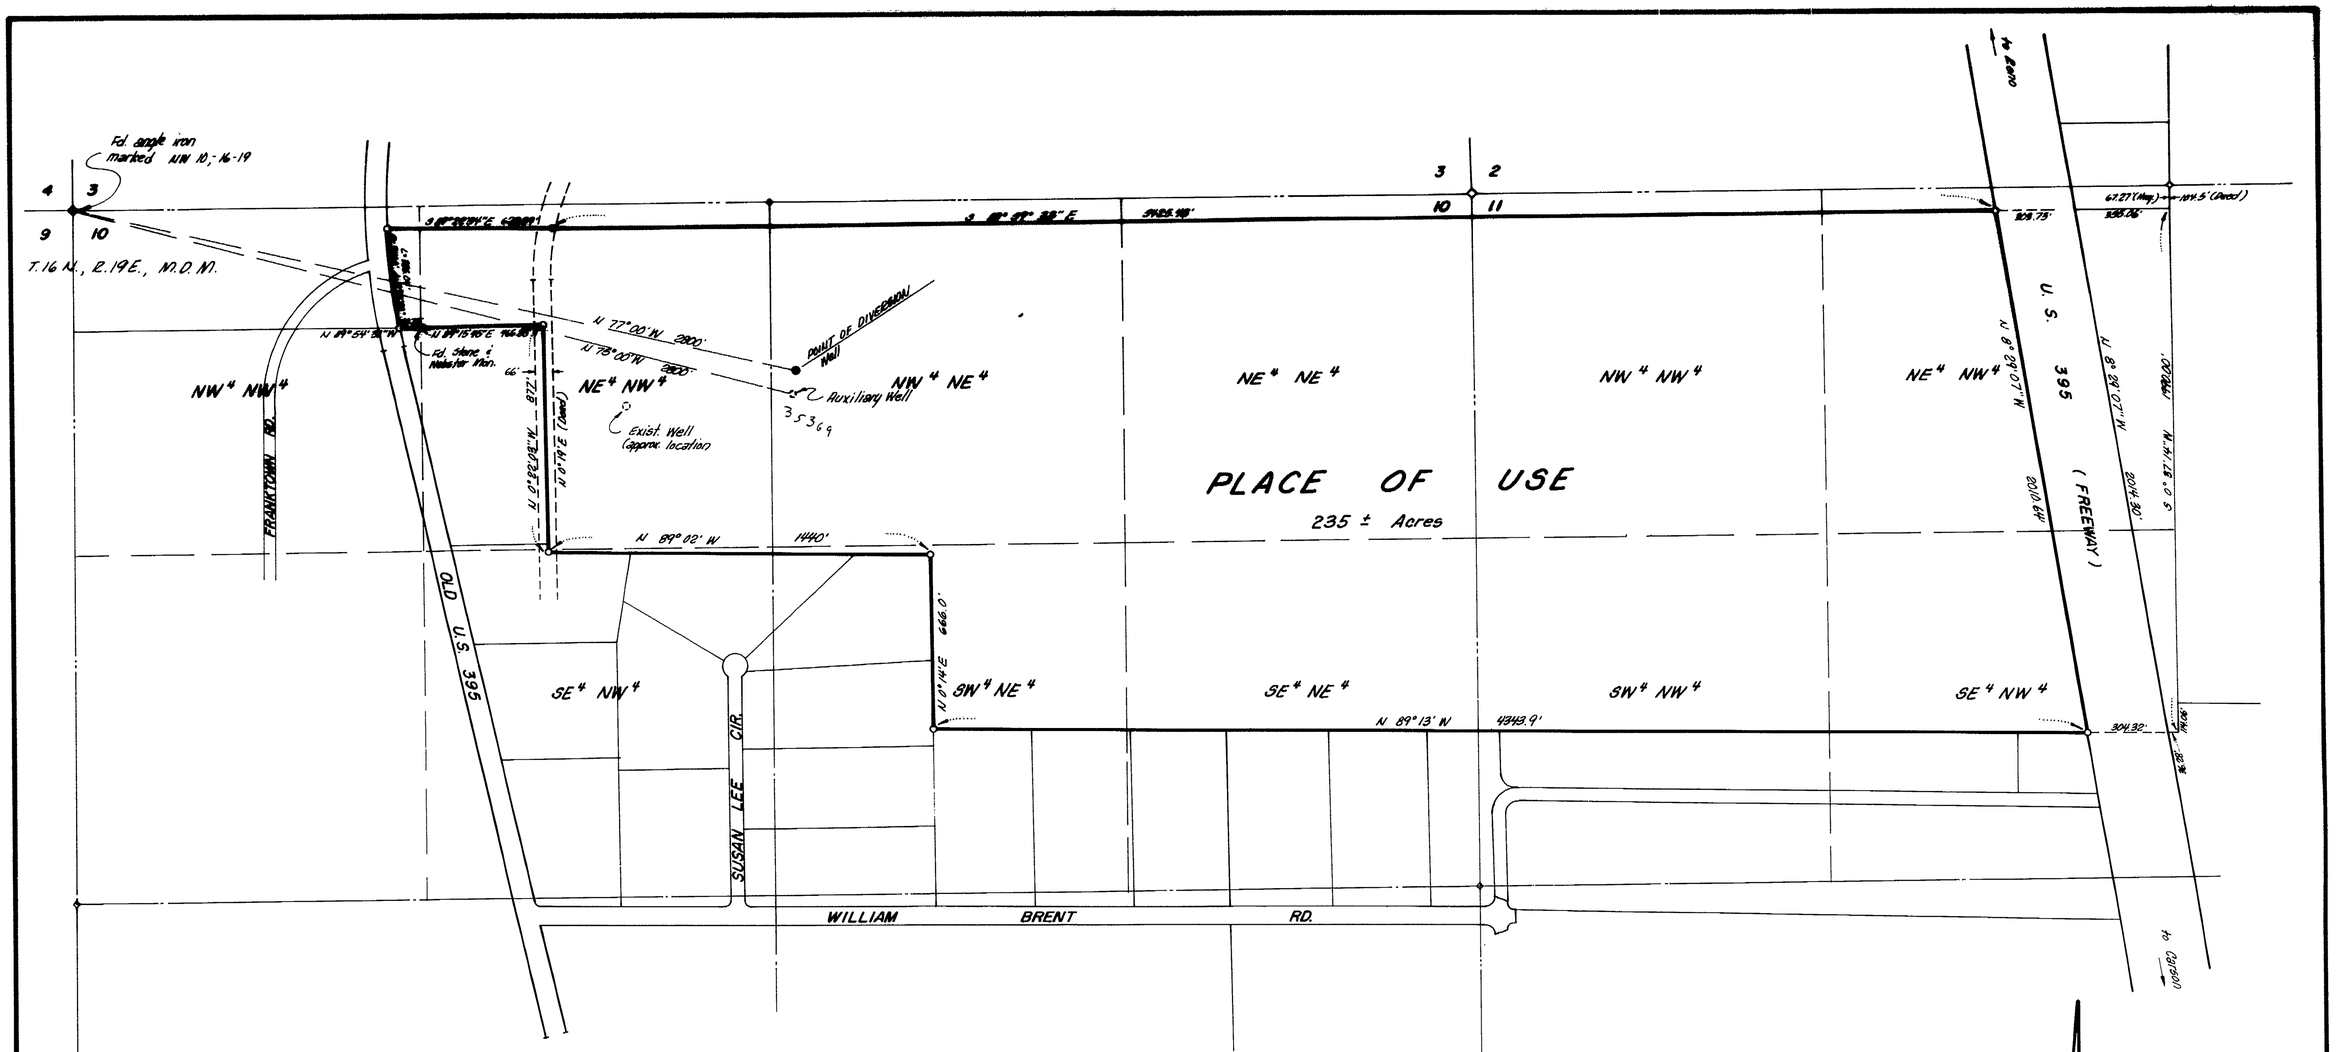

STATE OF NEVADA
COUNTY OF WASHOE SS

I, E.P. Osgood, Jr., being first duly sworn, depose and say that this map, consisting of one sheet, has been correctly drawn to the designated scale from field notes of a survey made by me on May 19, 1978; that it truly and correctly represents the proposed location and extent of works used to divert water from underground sources, in Washoe County, by Melvin A. and Lenard D. Robison for Quasi-Municipal and domestic use. That the proposed point of diversion, the approximate location and size of the diverting channel, the location and names of all other works which will cross or connect with the proposed works, and the boundary of all lands are fully and correctly designated hereon.

E.P. Osgood Jr.
E.P. Osgood, Jr. (St. Wtr. Rt. Sur. 294)

Subscribed and sworn to before me this 22nd day of May, 1978. Notary Public in and for Washoe County, Nevada.

Marvin Hamrick

MARVIN HAMRICK
Notary Public - State of Nevada
Washoe County
My Commission expires May 8 1981

SCALE 1" = 300'

Basis of Bearings: Record of Survey #896 as recorded in Official Records of Washoe Co., Nevada.

0 500 1000 1500

OFFICE STATE ENGINEER

FILED
MAY 26 1978
STATE ENGINEER'S OFFICE

35369

MAP TO ACCOMPANY
APPLICATION TO APPROPRIATE WATER
FOR
QUASI-MUNICIPAL AND DOMESTIC USE
BY

MELVIN A. & LENARD D. ROBISON

FROM UNDERGROUND SOURCES
WASHOE CO., NEVADA
MAY 1978
E.P. OSGOOD, JR. (ST. WTR. RT. SUR. NO. 294)

35370 35369