Place of Use

SW¼ SE¼ NW¼ SE¼, SE¼ SE¼ NW¼ SE¼ Section 14, T22S, R60E, M.D.M. Clark County, Nevada

NW¼ NE¼ SW¼ SE¼, SE¼ NE¼ SW¼ SE¼, NE¼ SE¼ SW¼ SE¼ and N½ NE¼ NW¼ SW¼ SE¼ Section 14, T22S, R60E, M.D.M.

Clark County, Nevada

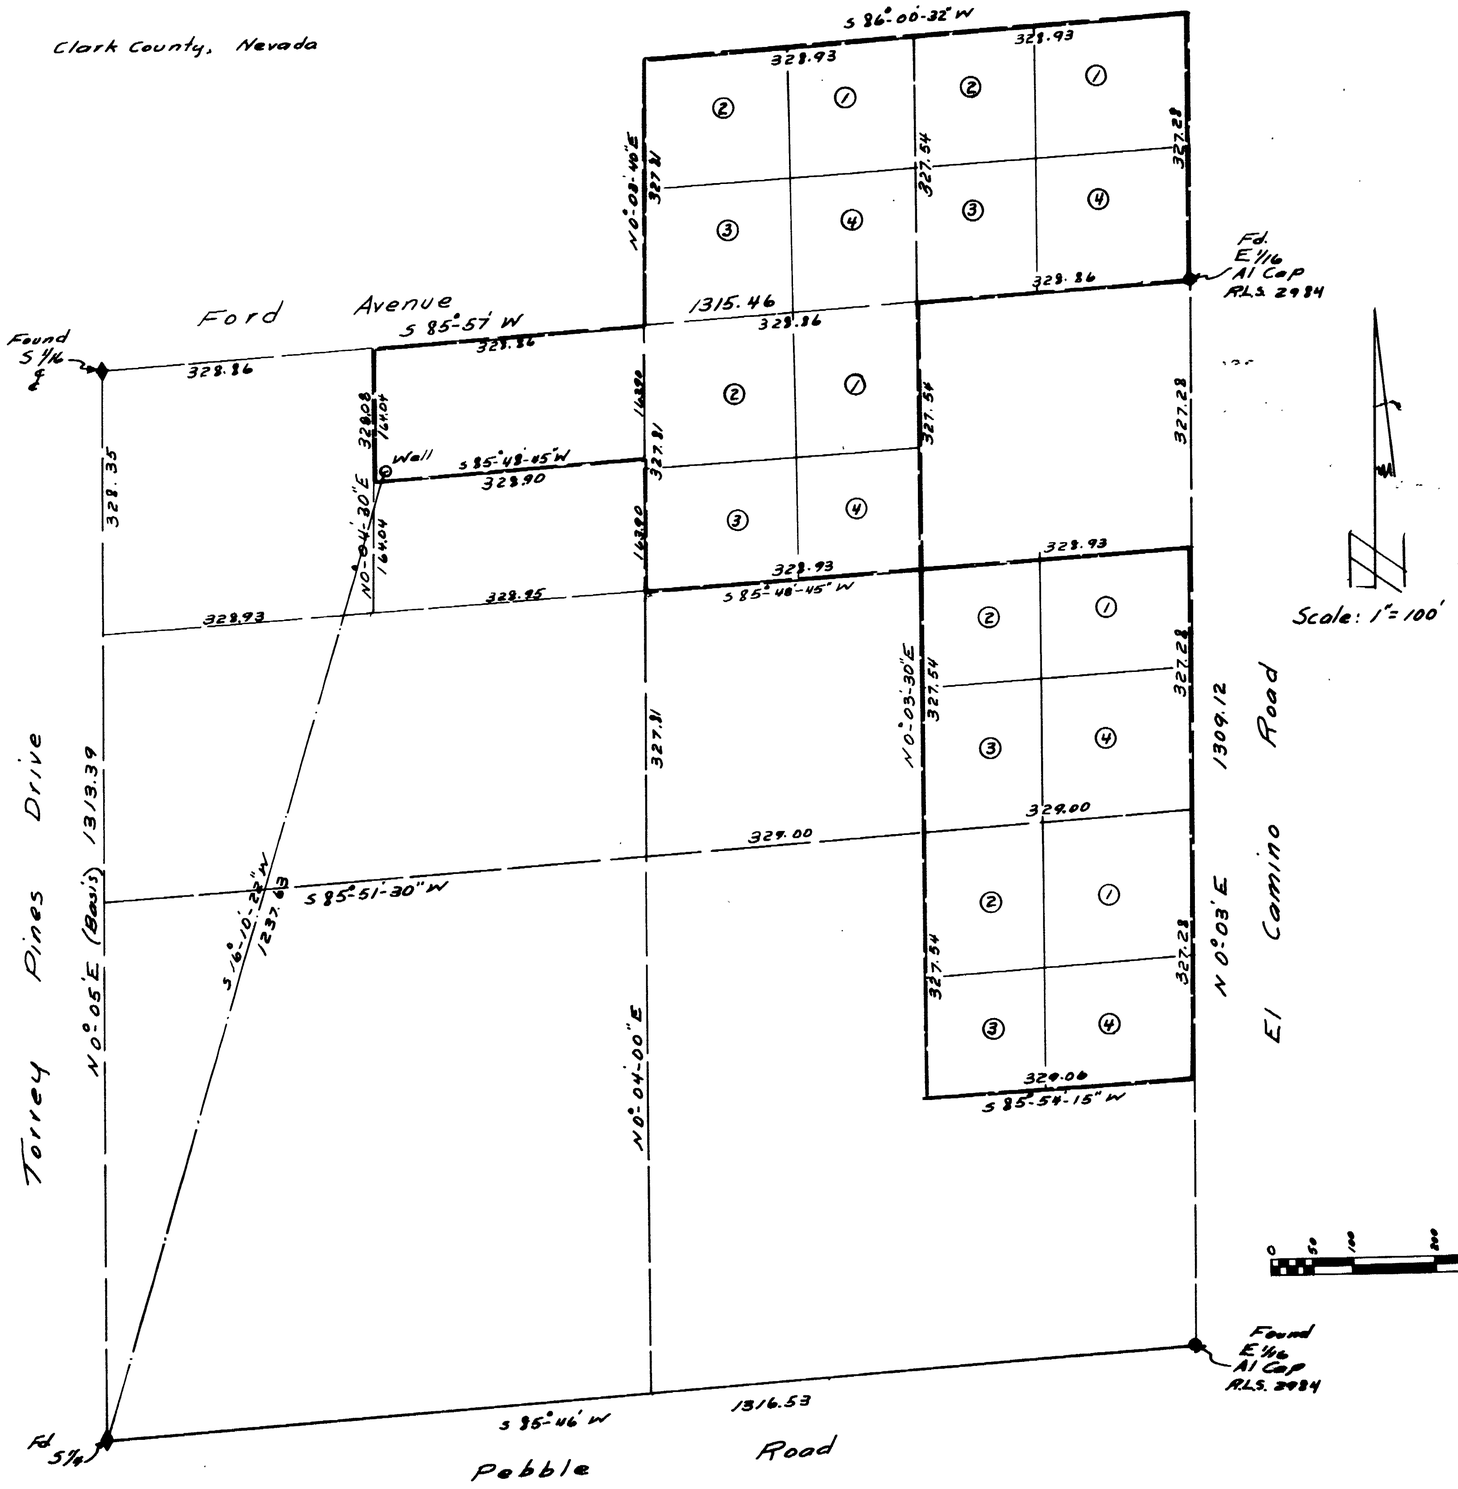

Point of Diversion

SW¼ SE¼ Section 14, T22S, R60E, M.D.M. Clark Co. Nevada

State of Nevada
County of Clark } S.S.

I, Wayne M. Hink, being first duly sworn, depose and say that this map, consisting of one sheet, is correctly drawn to the designated scale from field notes of a survey made by me on April 15, 1978; that it truly represents the location and extent of the works used to divert water from the Las Vegas Valley Ground Water basin by Eliseo A. Aguillar for "Quasi-Municipal Subdivision Use" and that the boundaries of the lands embodied in the tract owned by the applicant and others and upon which it is proposed to use the water applied for are fully and correctly designated thereon.

REGISTERED LAND SURVEYOR - STATE OF NEVADA
WAYNE M. HINK
No. 2051

Wayne M. Hink
State Water Right Surveyor
Certificate No. 334

Subscribed and Sworn to before me this 24 day of April 1978.

Notary Public in and for Clark County, Nevada

My Commission Expires Sept 22, 1981

PHILLIP R. McVEY
Notary Public—State of Nevada
COUNTY OF CLARK
My Commission Expires Sept. 22, 1981

Basis of Bearing

N0°-05'E, being the West Line of the SE¼ of Section 14, T22S, R60E, M.D.M., Clark County, Nevada as shown on file with the Bureau of Land Management, Washington, D.C.

0 50 100 200 300 400 500

FILED
MAY 5 1978
STATE ENGINEER'S OFFICE

OFFICE
STATE ENGINEER
1978 MAY 5 AM 9 23

Map To Accompany Application
To
Appropriate Water For
Quasi-Municipal Subdivision Use
by
Eliseo A Aguillar
901 Brush Street - Las Vegas, Nevada 89107
From
Las Vegas Valley Ground Water Basin

35380