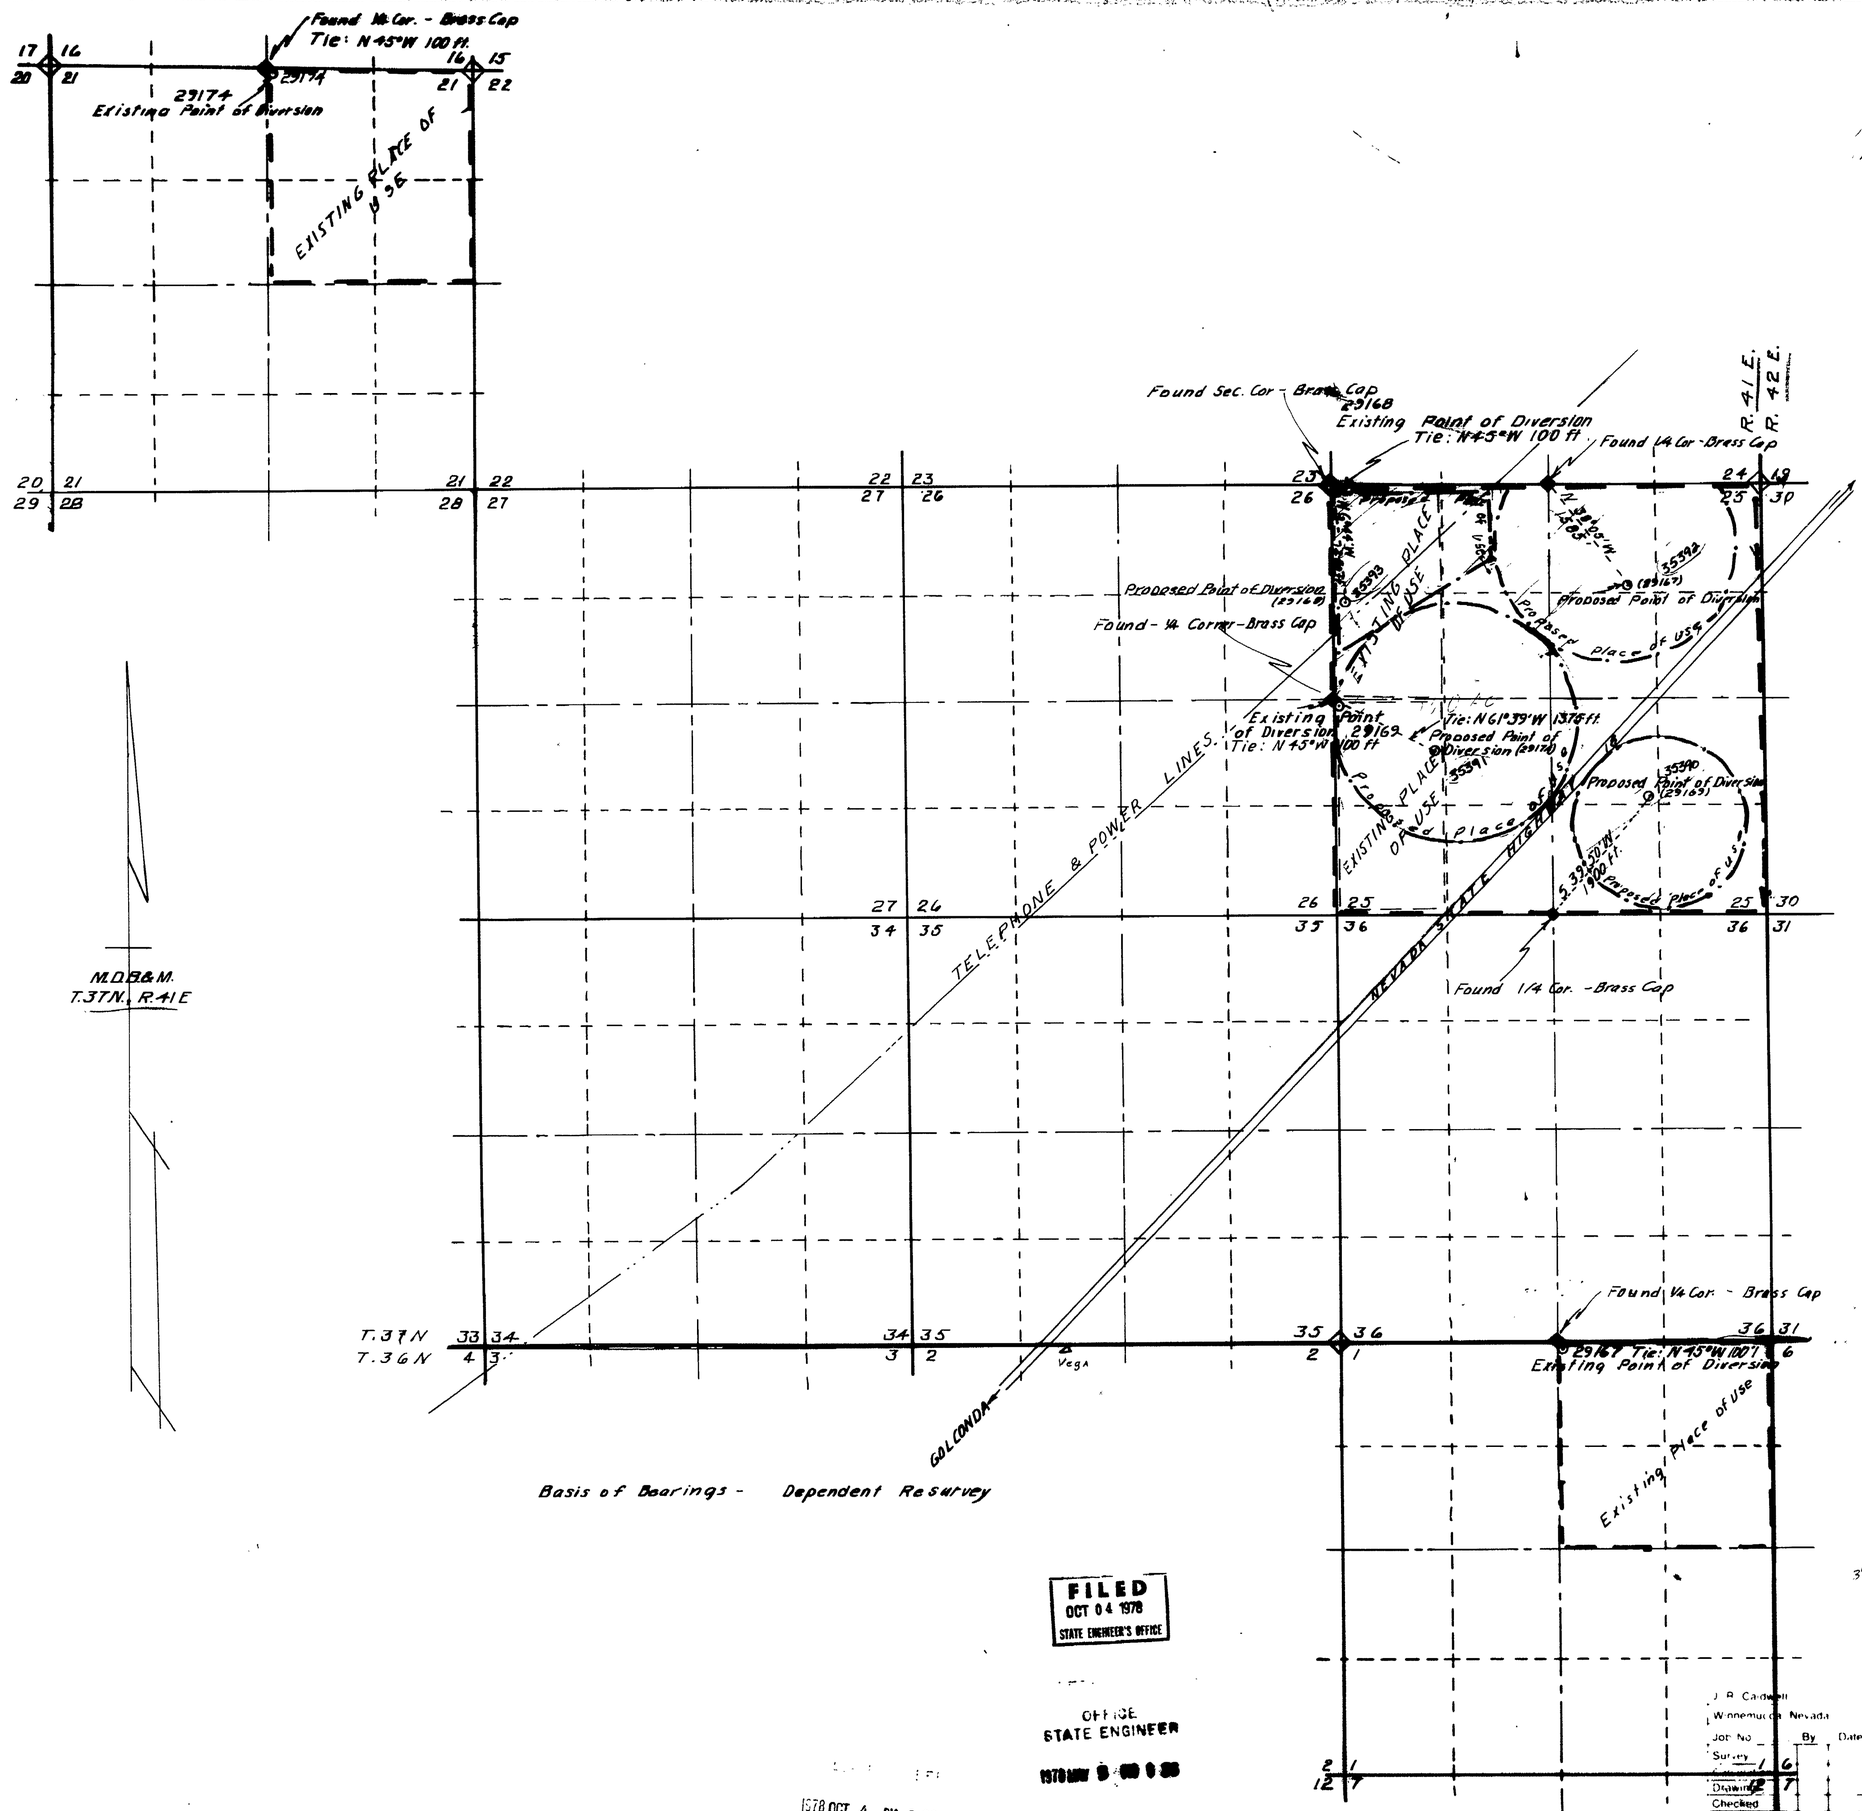

STATE OF NEVADA
COUNTY OF HUMBOLDT } SS

J. R. Caldwell, being first duly sworn, depose and say that this map, [illegible] sheets has been correctly drawn to the designated scale from field [illegible] made by me (or under my supervision and direction), ON THE [illegible] DAY OF MAY 1978 truly and correctly represents the proposed location and extent of the [illegible] divert water from UNDERGROUND in HUMBOLDT County, by Wm HENRY SCOTT for IRRIGATION & DOMESTIC

That the proposed point of diversion, the location and size of the diverting [illegible] reservoirs and basins, location and description of all measuring devices, [illegible] dary of all lands SHOWING BY 40-ACRE SUBDIVISIONS THE LANDS TO BE IRRIGATED

and the location and names of all other works or streams [illegible] nected with said works are fully and correctly designated [illegible]

J. R. CALDWELL
State Water Right Surveyor

Subscribed and sworn to before me this 3rd day of May 1978

Humboldt County Recorder

Scale 1" = 1000

1000 0 1000 2000 3000 4000

35390 35391 35392 35393

FILED
OCT 04 1978
STATE ENGINEER'S OFFICE

OFFICE
STATE ENGINEER

1978 OCT 4 PM 2 22

J. R. Caldwell
Winnemucca Nevada
Job No. By Date
Survey
Drawing
Checked
Corrections

MAP TO ACCOMPANY

APPLICATION TO CHANGE THE POINT OF DIVERSION & PLACE OF USE

FOR IRRIGATION & DOMESTIC
BY Wm HENRY SCOTT
FROM UNDERGROUND
IN HUMBOLDT

35390 35392 35391