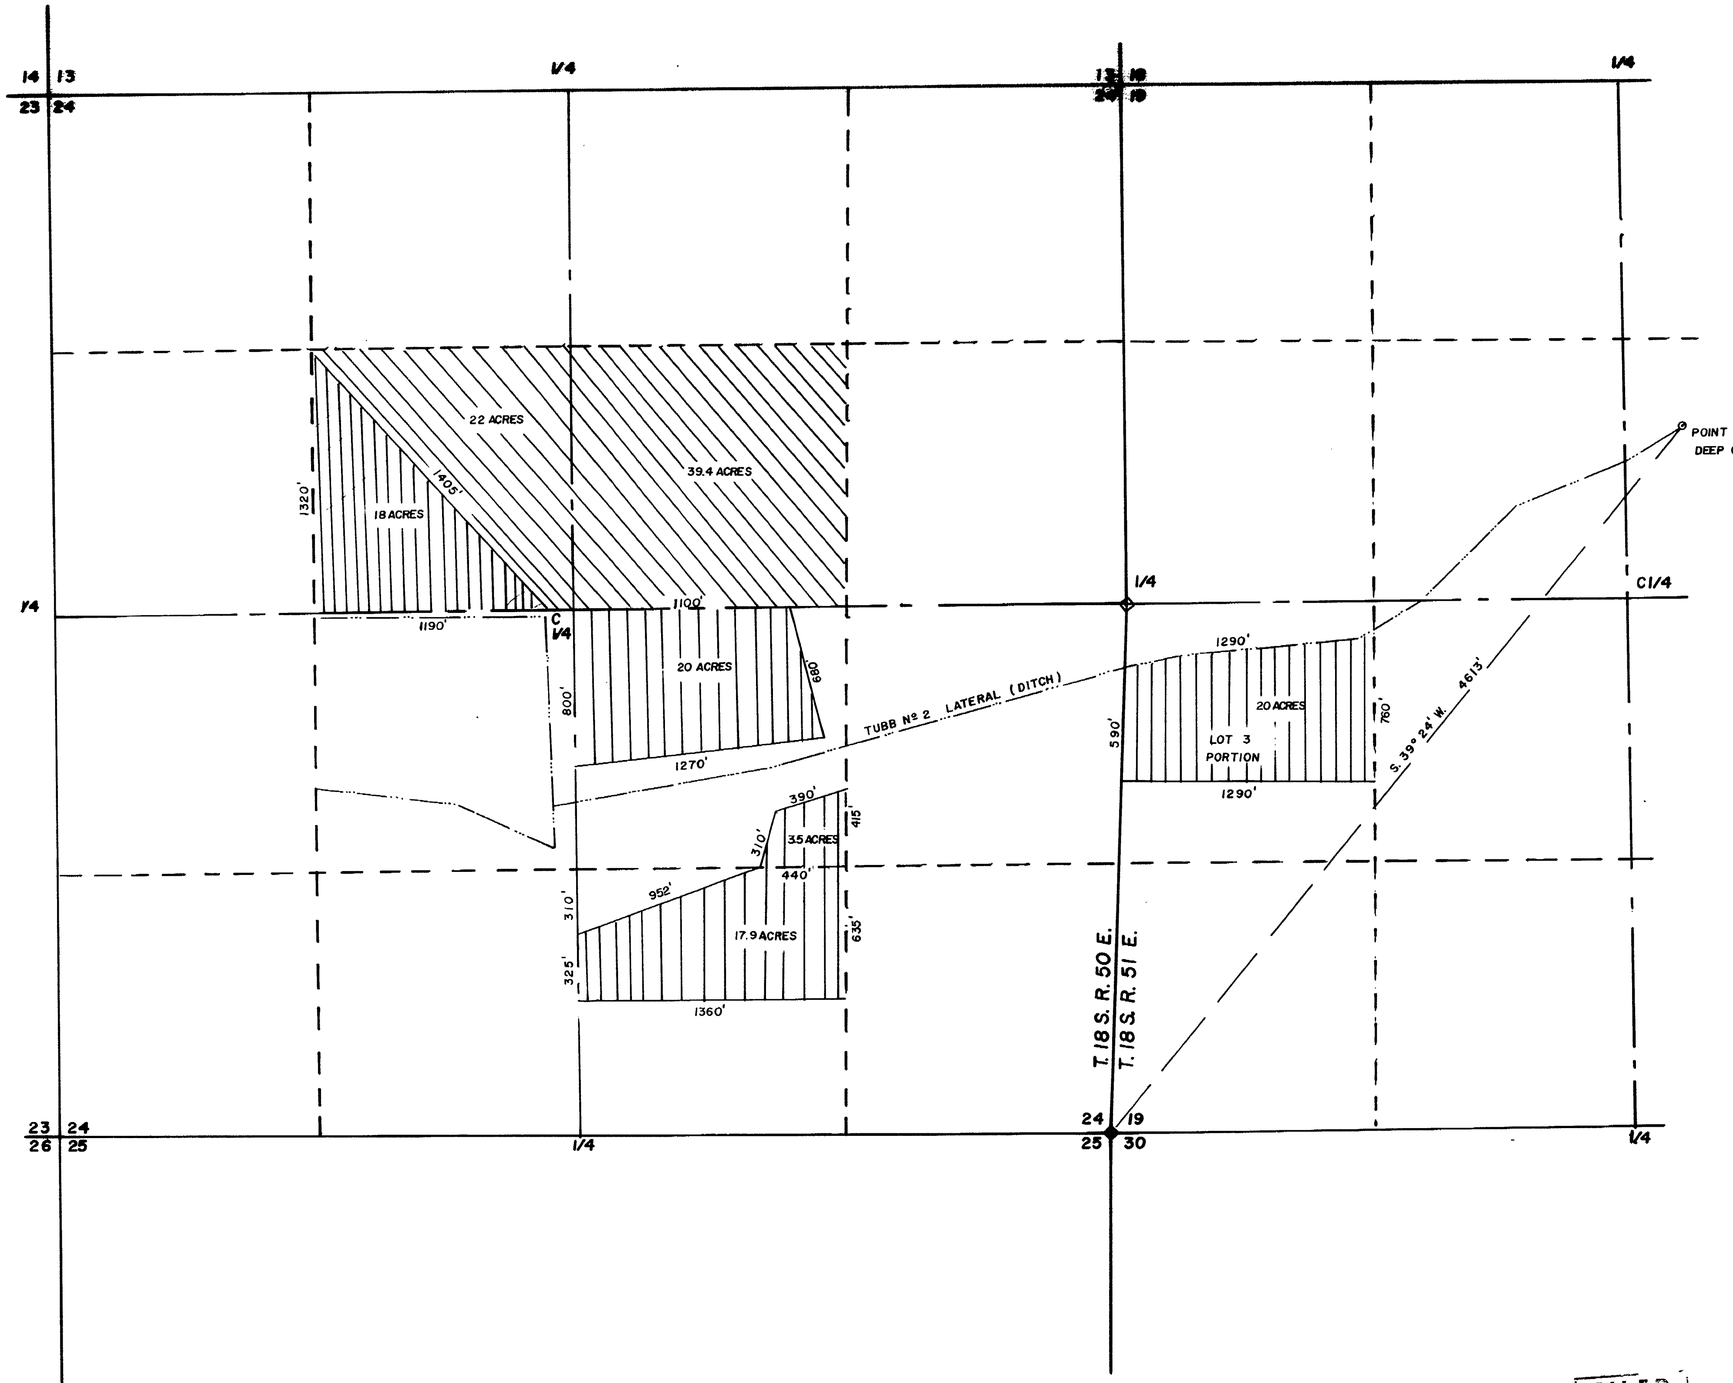

POINT OF DIVERSION
SW 1/4 NE 1/4 SEC. 19, T. 18 S., R. 51 E.
M.D.B.& M.

STATE OF NEVADA
COUNTY OF CLARK SS

I, BRENT R. WOOLSEY, BEING FIRST DULY SWORN DEPOSE AND SAY THAT THIS MAP CONSISTING OF ONE SHEET, HAS BEEN CORRECTLY DRAWN TO THE DESIGNATED SCALE FROM A SURVEY MADE BY ME ON THIS 26th DAY OF APRIL 1978, THAT IT TRULY AND CORRECTLY REPRESENTS THE PROPOSED LOCATION AND EXTENT OF THE WORKS USED TO DIVERT WATER FROM ASH MEADOWS OR BIG SPRINGS IN NYE COUNTY BY ROBERT M. TUBB FOR IRRIGATION USE AND THAT THE BOUNDRIES OF THE LANDS EMBODIED IN THE TRACT OWNED OR CONTROLED BY THE APPLICANT AND UPON WHICH IT IS PROPOSED TO USE THE WATER APPLIED FOR ARE FULLY AND CORRECTLY DESIGNATED THEREON.

Brent R. Woolsey
STATE WATER RIGHT SURVEYOR Nº 492

SUBSCRIBED AND SWORN TO BEFORE ME THIS 27th DAY OF April, 1978

Dorothy M. Bobo
NOTARY PUBLIC IN AND FOR CLARK COUNTY, NEVADA

Notary Public - State of Nevada
CLARK COUNTY
DOROTHY M. BOBO
My Appt. Expires

LEGEND

PROPOSED PLACE OF USE
VACATED

N

SCALE 1" = 400'

400 0 400 800 1200 1600

35415

FILED
MAY 11 1978
STATE ENGINEER'S OFFICE

PORTION OF SEC. 24 T. 18 S., R. 50 E. M.D.B. & M.
PORTION OF SEC. 19 T. 18 S., R. 51 E. M.D.B. & M.
NYE COUNTY, NEVADA

OFFICE
STATE ENGINEER

1978 MAY 5 AM 8 21

MAP TO ACCOMPANY APPLICATION
FOR
CHANGE IN PLACE OF USE
FOR
PERMIT Nº 4200
BY
ROBERT M. TUBB
FROM
ASH MEADOW OR BIG SPRINGS
NYE COUNTY, NEVADA