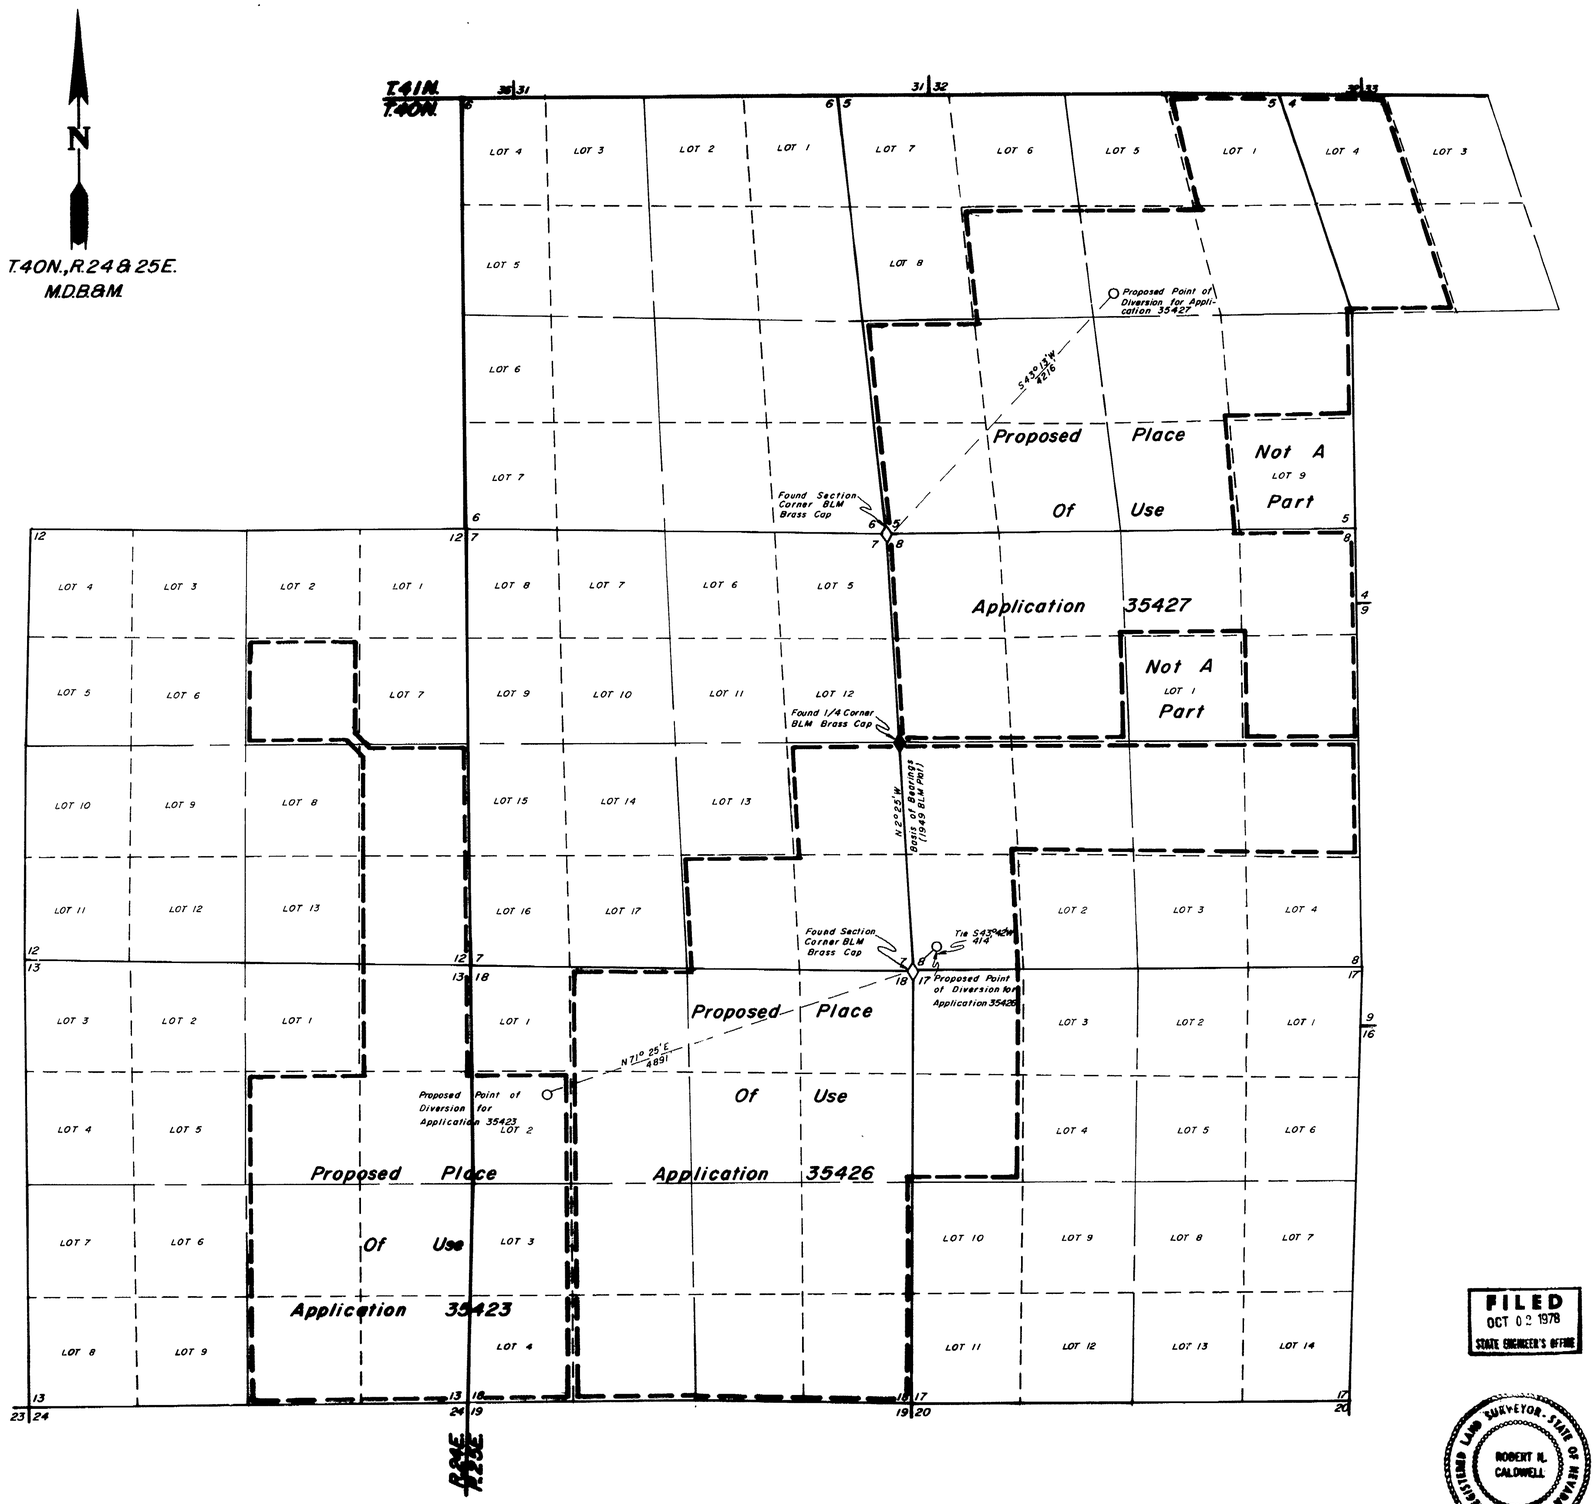

State of Nevada } S.S.
County of Humboldt }

I, Robert N. Caldwell, being first duly sworn, depose and say that this map, consisting of three sheets, has been correctly drawn from field notes of a survey made by me during September, 1978, that it truly and correctly represents the location and extent of the works used to divert water from Underground in Humboldt County by Kenneth H. & Doris N. Earp for Irrigation purposes, that the proposed point of diversion, the approximate location and size of the diverting channel, all reservoirs or basins, the locations and names of all other works which will cross or connect with the proposed works, and the boundary of all lands, showing by 40-acre subdivisions the areas proposed to be irrigated, are fully and correctly designated thereon.

Robert N. Caldwell
State Water Right Surveyor No. 468

Subscribed and sworn to before me this 30th day of September 1978.

Robert N. Caldwell

FILED
OCT 02 1978
STATE ENGINEER'S OFFICE

REGISTERED LAND SURVEYOR - STATE OF NEVADA
ROBERT N. CALDWELL
4233

Scale 1" = 1000'

1000 0 1000 2000 3000 4000

35423

Map
To Accompany Application
To Appropiate Water
By Kenneth H. And Doris N. Earp
For Irrigation

Desert-Mountain Surveying Company
510 Melarkey Street
Winnemucca, Nevada 89445

35423