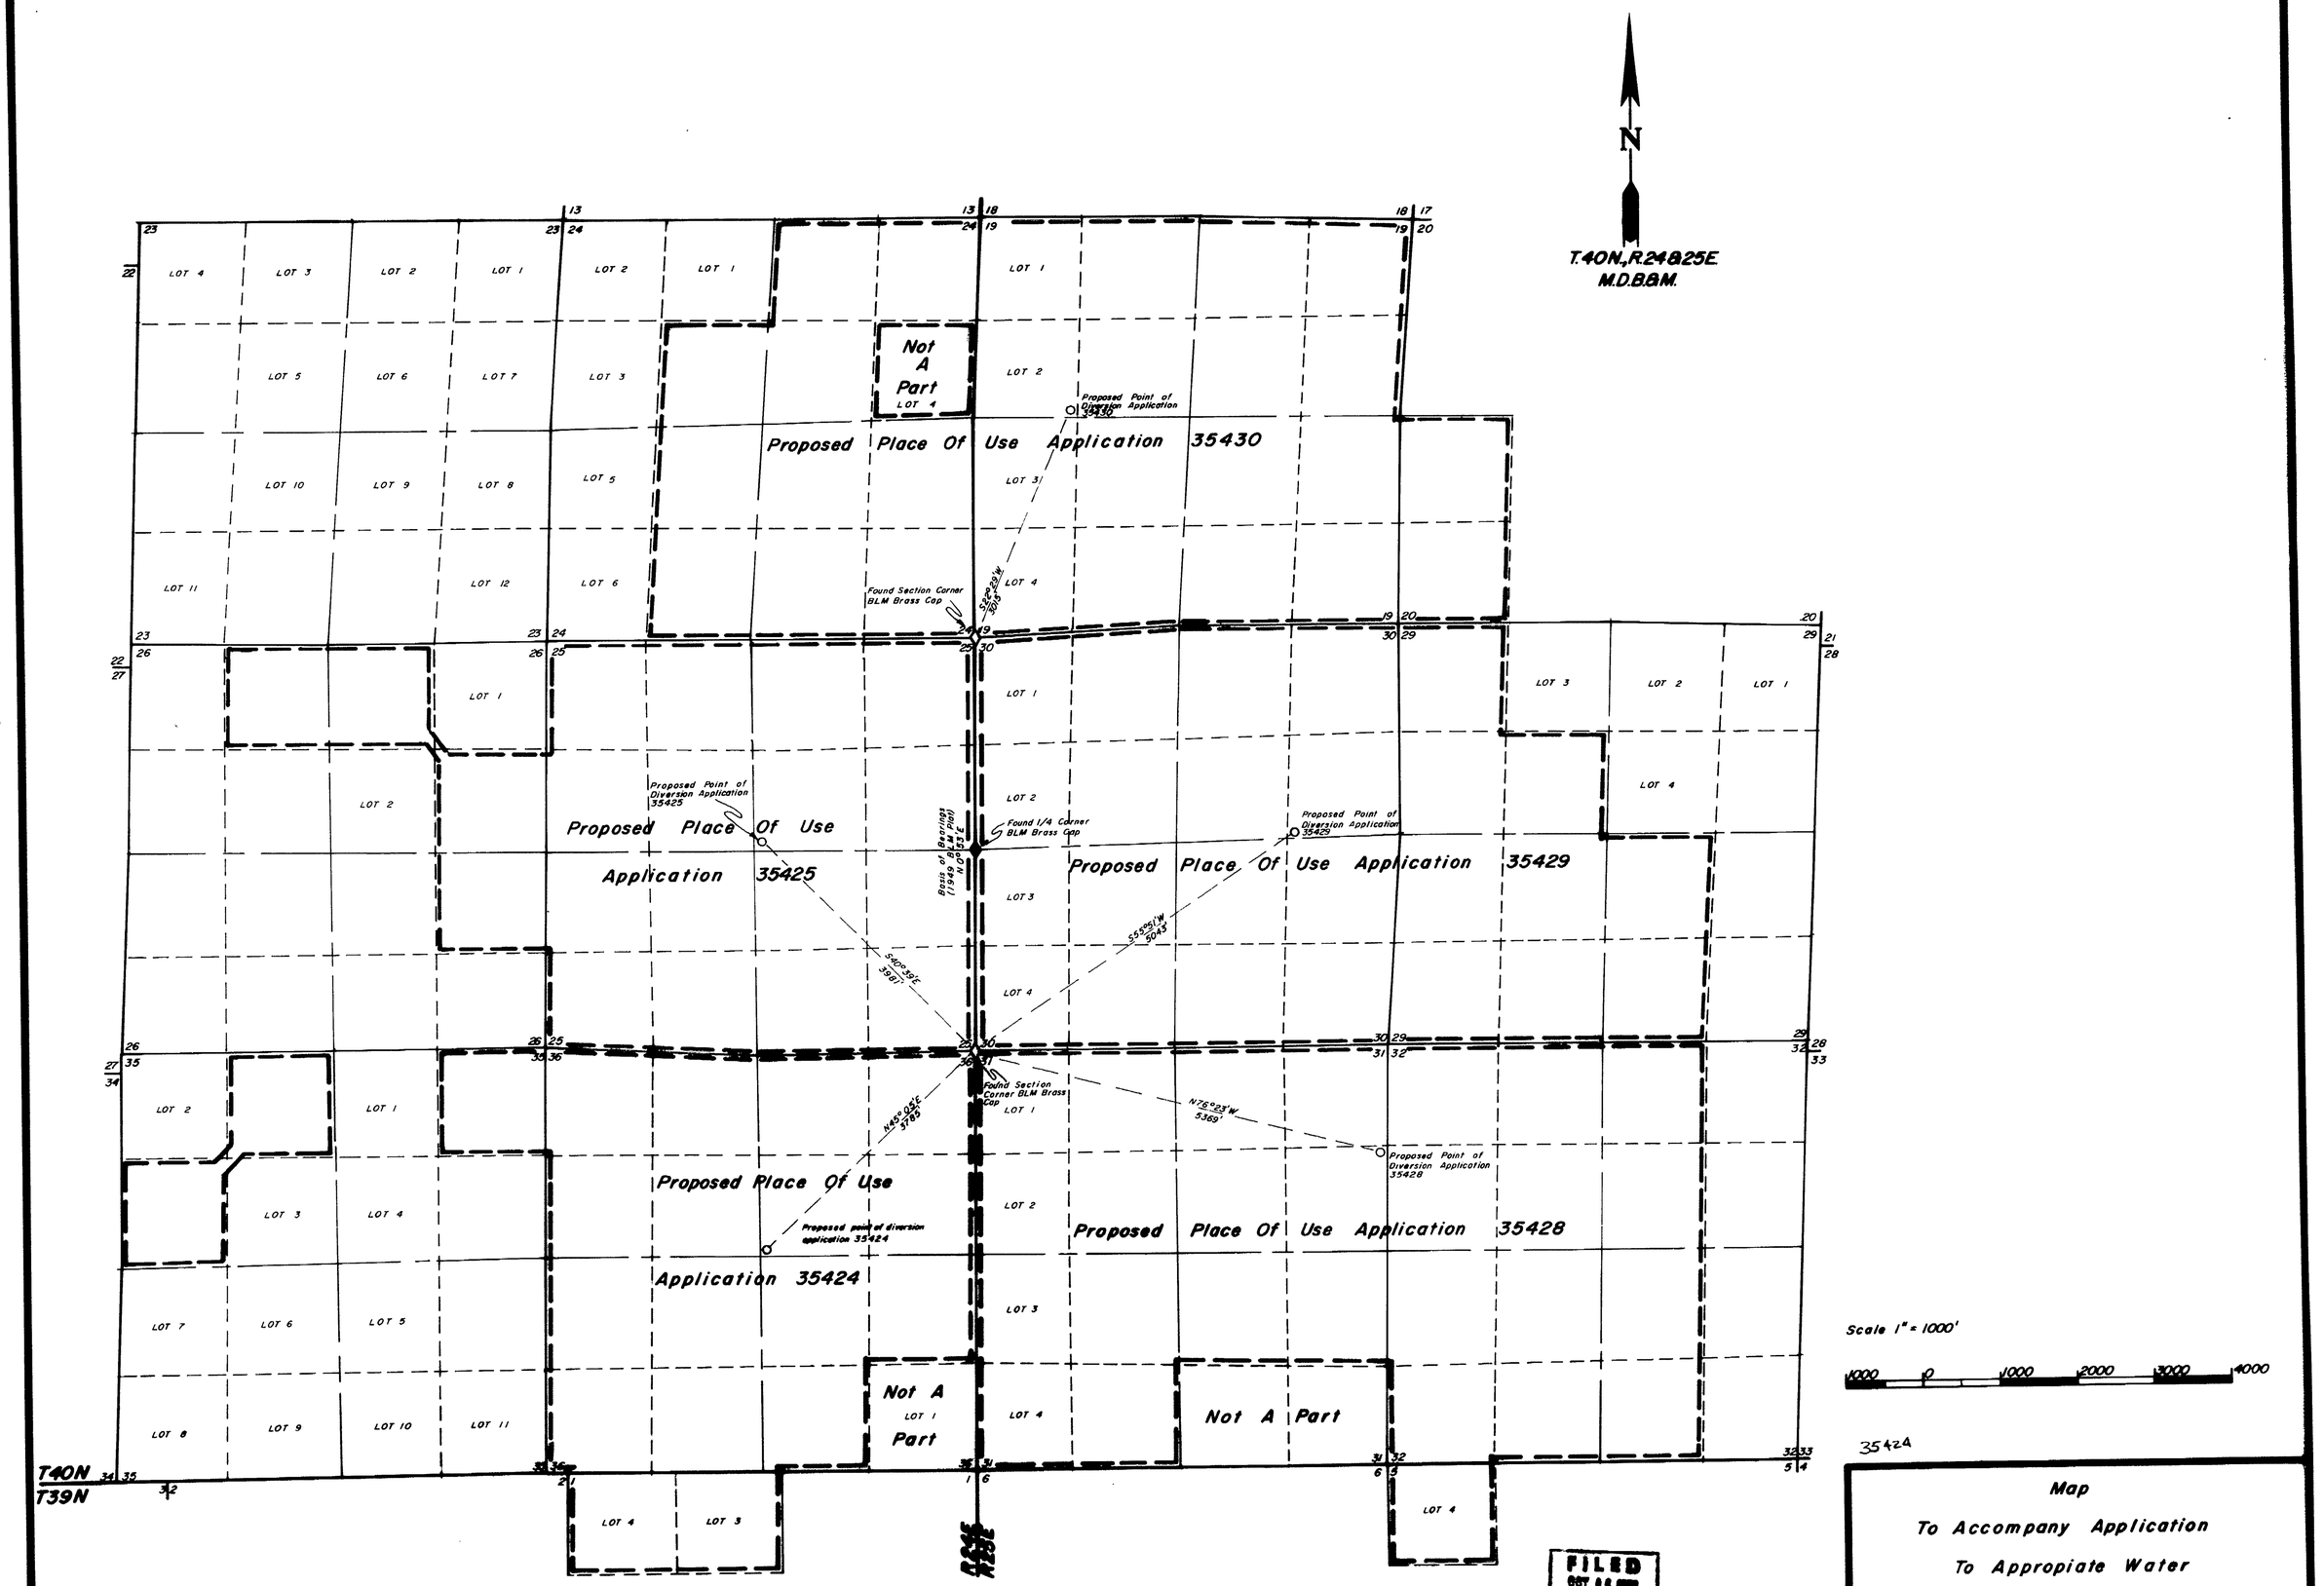
N
T.40N.,R.24&25E.
M.D.B.&M.
Not A Part
Proposed Place Of Use Application 35430
Proposed Point of Diversion Application 35430
Found Section Corner BLM Brass Cap
Proposed Place Of Use Application 35425
Proposed Point of Diversion Application 35425
Found 1/4 Corner BLM Brass Cap
Basis of Bearings (1949 BLM Plat) N0°53'E
Proposed Place Of Use Application 35429
Proposed Point of Diversion Application 35429
S40°39'E 3981'
S55°51'W 5043'
Found Section Corner BLM Brass Cap
N45°05'E 3785'
N76°23'W 5369'
Proposed Place Of Use Application 35424
Proposed point of diversion application 35424
Proposed Place Of Use Application 35428
Proposed Point of Diversion Application 35428
Not A Part
Not A Part
T40N
T39N
Scale 1" = 1000'
1000 0 1000 2000 3000 4000
35424
FILED
STATE ENGINEER'S OFFICE
Desert-Mountain Surveying Company
510 Molarkey Street
Winnemucca, Nevada 89445
Map
To Accompany Application
To Appropiate Water
By Kenneth H. And Doris N. Earp
For Irrigation
35425 35424