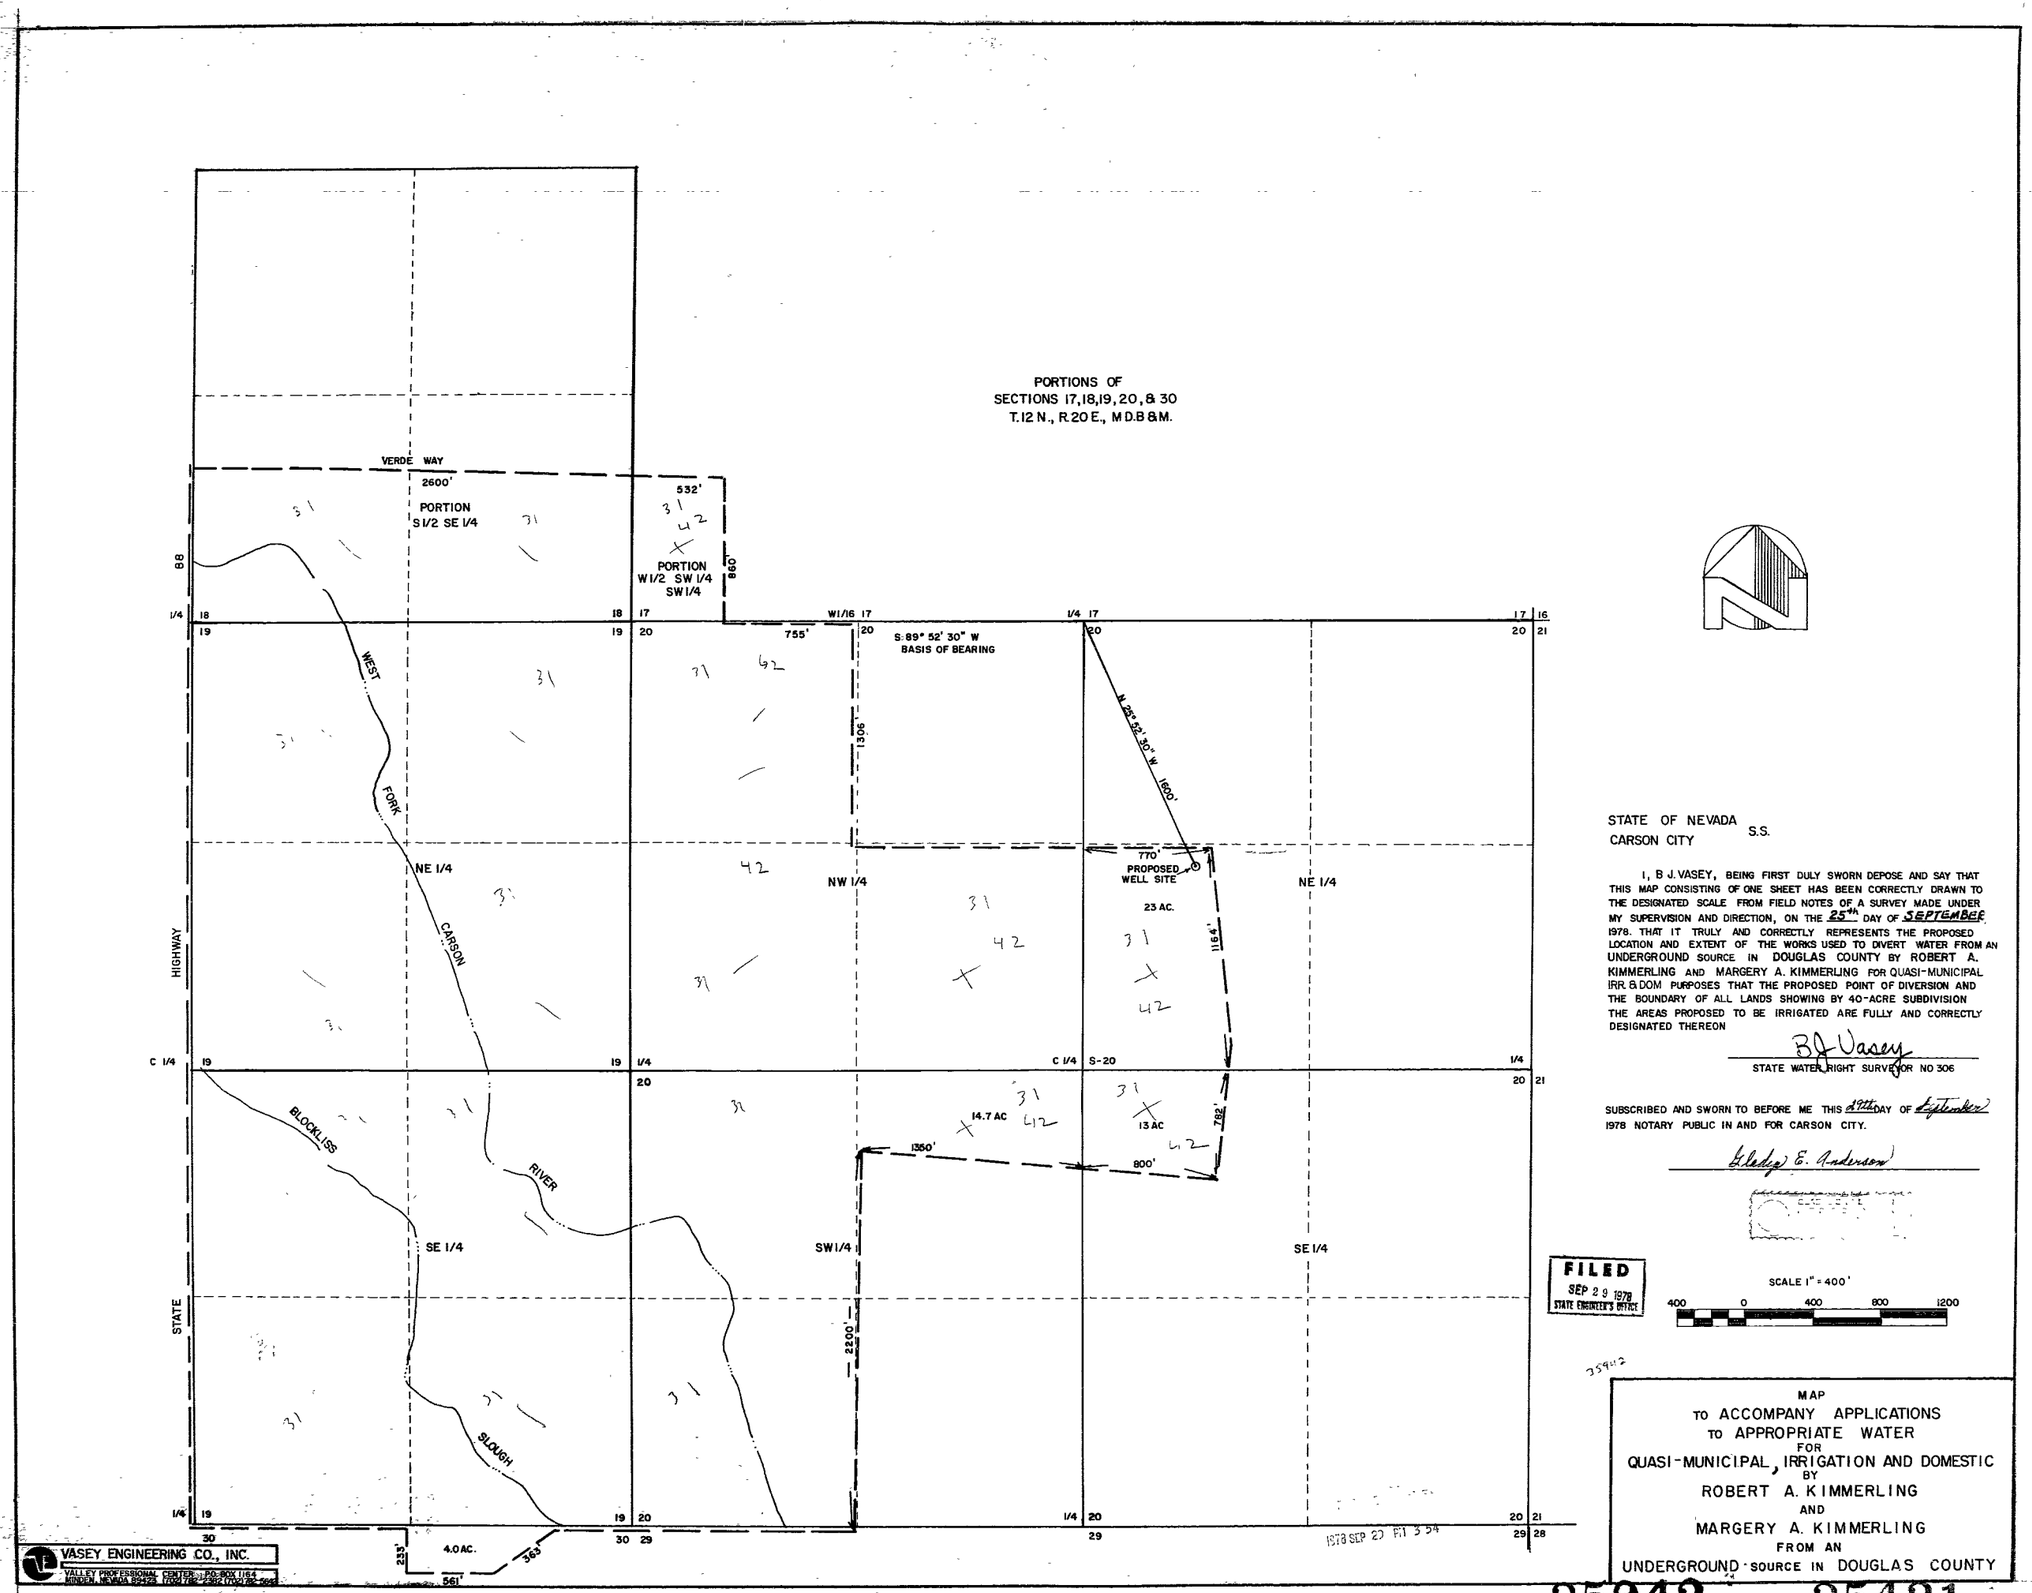

STATE OF NEVADA
CARSON CITY S.S.

I, B J. VASEY, BEING FIRST DULY SWORN DEPOSE AND SAY THAT THIS MAP CONSISTING OF ONE SHEET HAS BEEN CORRECTLY DRAWN TO THE DESIGNATED SCALE FROM FIELD NOTES OF A SURVEY MADE UNDER MY SUPERVISION AND DIRECTION, ON THE 25th DAY OF SEPTEMBER 1978. THAT IT TRULY AND CORRECTLY REPRESENTS THE PROPOSED LOCATION AND EXTENT OF THE WORKS USED TO DIVERT WATER FROM AN UNDERGROUND SOURCE IN DOUGLAS COUNTY BY ROBERT A. KIMMERLING AND MARGERY A. KIMMERLING FOR QUASI-MUNICIPAL IRR. & DOM PURPOSES THAT THE PROPOSED POINT OF DIVERSION AND THE BOUNDARY OF ALL LANDS SHOWING BY 40-ACRE SUBDIVISION THE AREAS PROPOSED TO BE IRRIGATED ARE FULLY AND CORRECTLY DESIGNATED THEREON

B J Vasey
STATE WATER RIGHT SURVEYOR NO 306

SUBSCRIBED AND SWORN TO BEFORE ME THIS 27th DAY OF September 1978 NOTARY PUBLIC IN AND FOR CARSON CITY.

Gladys E. Anderson

FILED
SEP 29 1978
STATE ENGINEER'S OFFICE

SCALE 1" = 400'
400 0 400 800 1200

35942

MAP
TO ACCOMPANY APPLICATIONS
TO APPROPRIATE WATER
FOR
QUASI-MUNICIPAL, IRRIGATION AND DOMESTIC
BY
ROBERT A. KIMMERLING
AND
MARGERY A. KIMMERLING
FROM AN
UNDERGROUND SOURCE IN DOUGLAS COUNTY

VASEY ENGINEERING CO., INC.
VALLEY PROFESSIONAL CENTER P.O. BOX 1164
MINDEN, NEVADA 89423 (702) 782-2382 (702) 782-5642

35942 35431