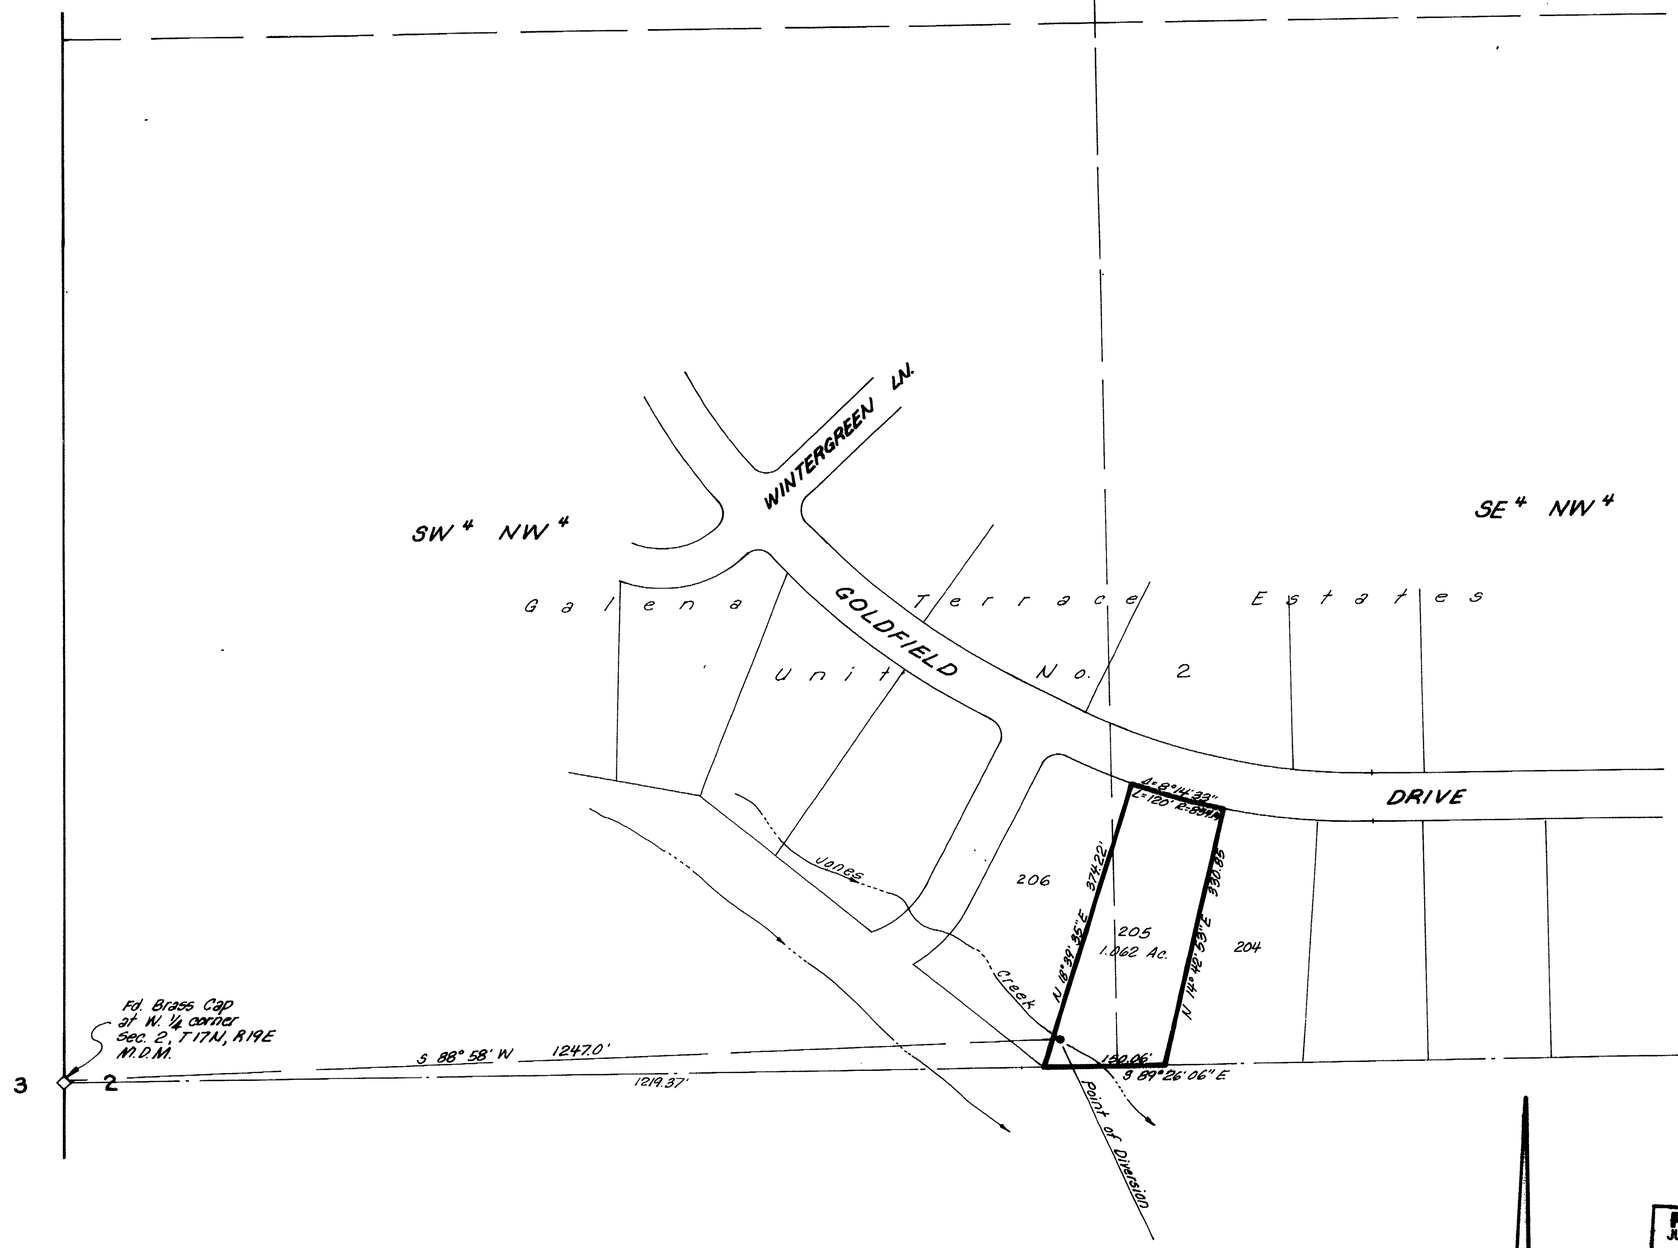

STATE OF NEVADA
COUNTY OF WASHOE S.S.

I, E.P. Osgood, Jr., being first duly sworn, depose and say that this map, consisting of 1 sheet, has been correctly drawn to the designated scale from field notes of a survey made by me on June 8, 1978; that it truly and correctly represents the proposed location and extent of the works used to divert water from Jones Creek, in Washoe County, by Norman H.B. Nash & Kris A. Nash for irrigation purposes. That the proposed point of diversion, the approximate location and size of the diverting channel, all reservoirs or basins, the location and names of all other works which will cross or connect with the proposed works, and the boundary of all lands, showing by 40 acre subdivisions the areas proposed to be irrigated, are fully and correctly designated thereon.

E.P. Osgood

E. P. Osgood, Jr. (St. Wtr. Rt. Surveyor No. 294)

Subscribed and sworn to before me this 27th day of June 1978.

Notary Public in and for Washoe County, Nevada.

Marvin Hamrick

MARVIN HAMRICK
Notary Public - State of Nevada
Washoe County
My Commission expires May 8 1981

SCALE 1" = 100'

Basis of Bearings: Galena Terrace Estates, Unit No. 2

FILED
JUL 6 1978
STATE ENGINEER'S OFFICE

0 100 200 300 400 500

35445

OFFICE
STATE ENGINEER
1978 JUL 6 PM 3 00

MAP TO ACCOMPANY
APPLICATION TO APPROPRIATE WATER
FOR IRRIGATION USE
BY

NORMAN H.B. NASH & KRIS A. NASH

FROM JONES CREEK

WASHOE COUNTY ~ NEVADA

E.P. OSGOOD, JR. - STATE WATER RT. SUR. NO. 294

35445