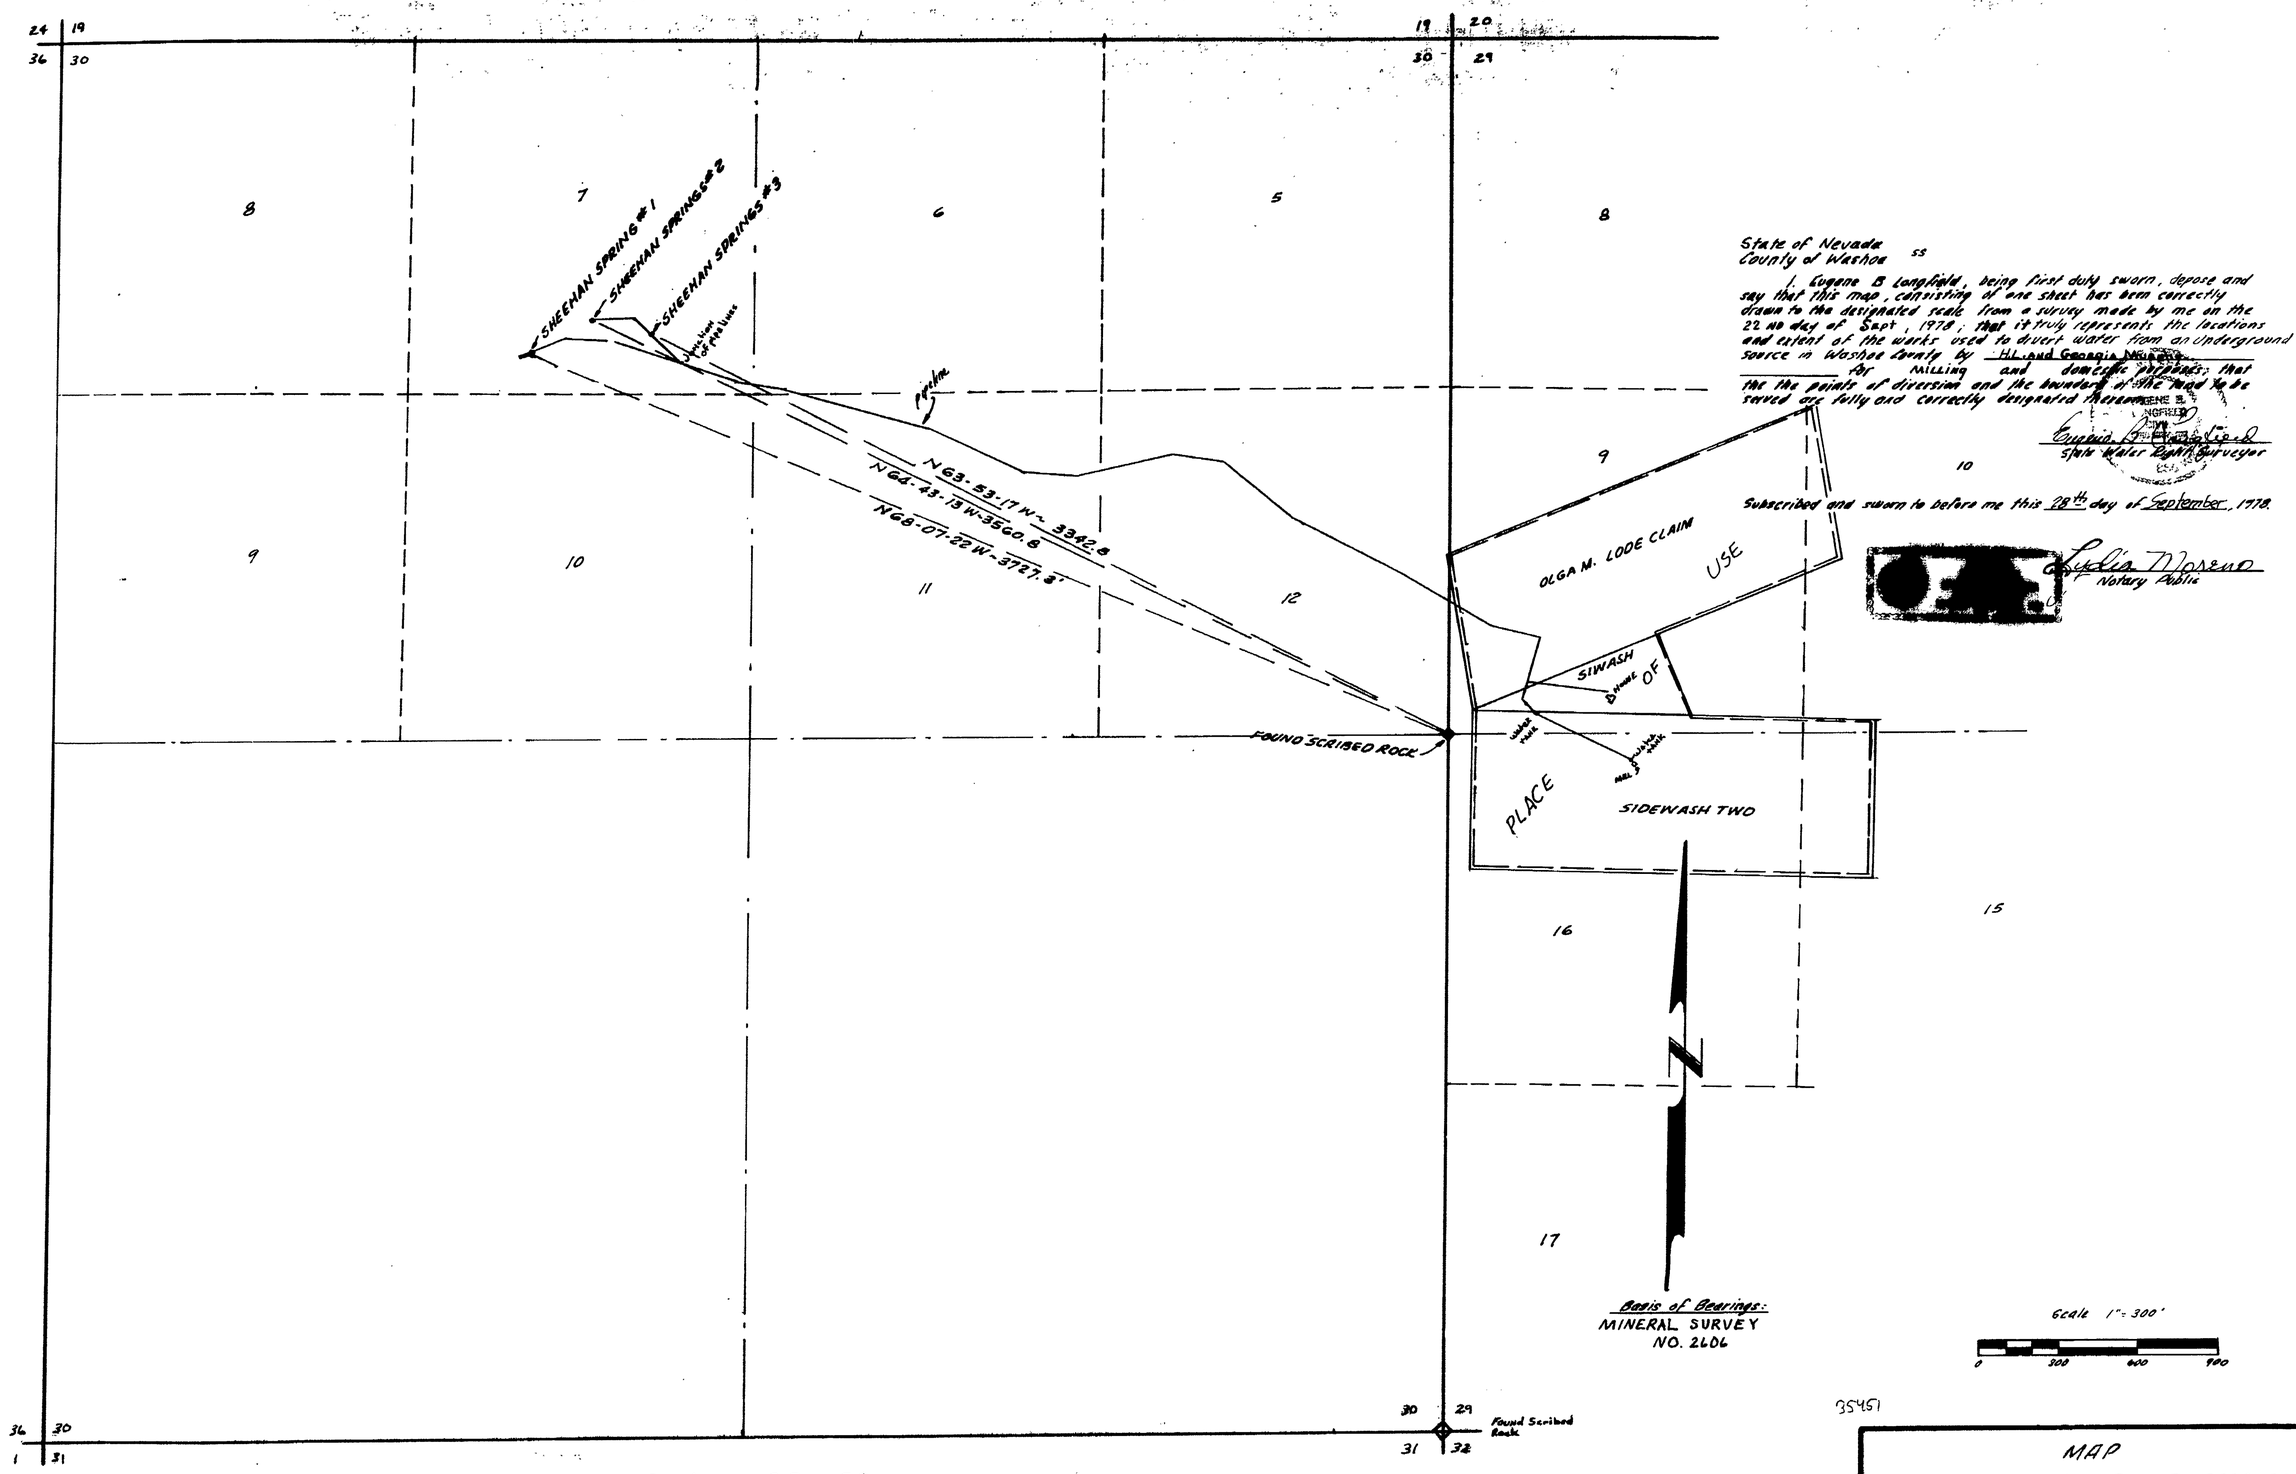

State of Nevada
County of Washoe ss

I, Eugene B Longfield, being first duly sworn, depose and say that this map, consisting of one sheet has been correctly drawn to the designated scale from a survey made by me on the 22 nd day of Sept, 1978; that it truly represents the locations and extent of the works used to divert water from an underground source in Washoe County by H.L. and Georgia Murphy for Milling and domestic purposes; that the the points of diversion and the boundary of the land to be served are fully and correctly designated thereon.

Eugene B. Longfield
State Water Right Surveyor

Subscribed and sworn to before me this 28th day of September, 1978.

Lydia Moreno
Notary Public

Sections 29 & 30
T. 21 N. ~ R. 23 E.
M.D.B.&M.
WASHOE COUNTY

Prepared By: Longfield Engineering
Reno Nevada

FILED
SEP 28 1978
STATE ENGINEER'S OFFICE

35451

MAP
TO ACCOMPANY APPLICATION TO APPROPRIATE WATER and PROOF OF BENEFICIAL USE for MILLING and DOMESTIC PURPOSES
for
H.L. AND GEORGIA MURPHY
from
SHEEHAN SPRINGS

35451